




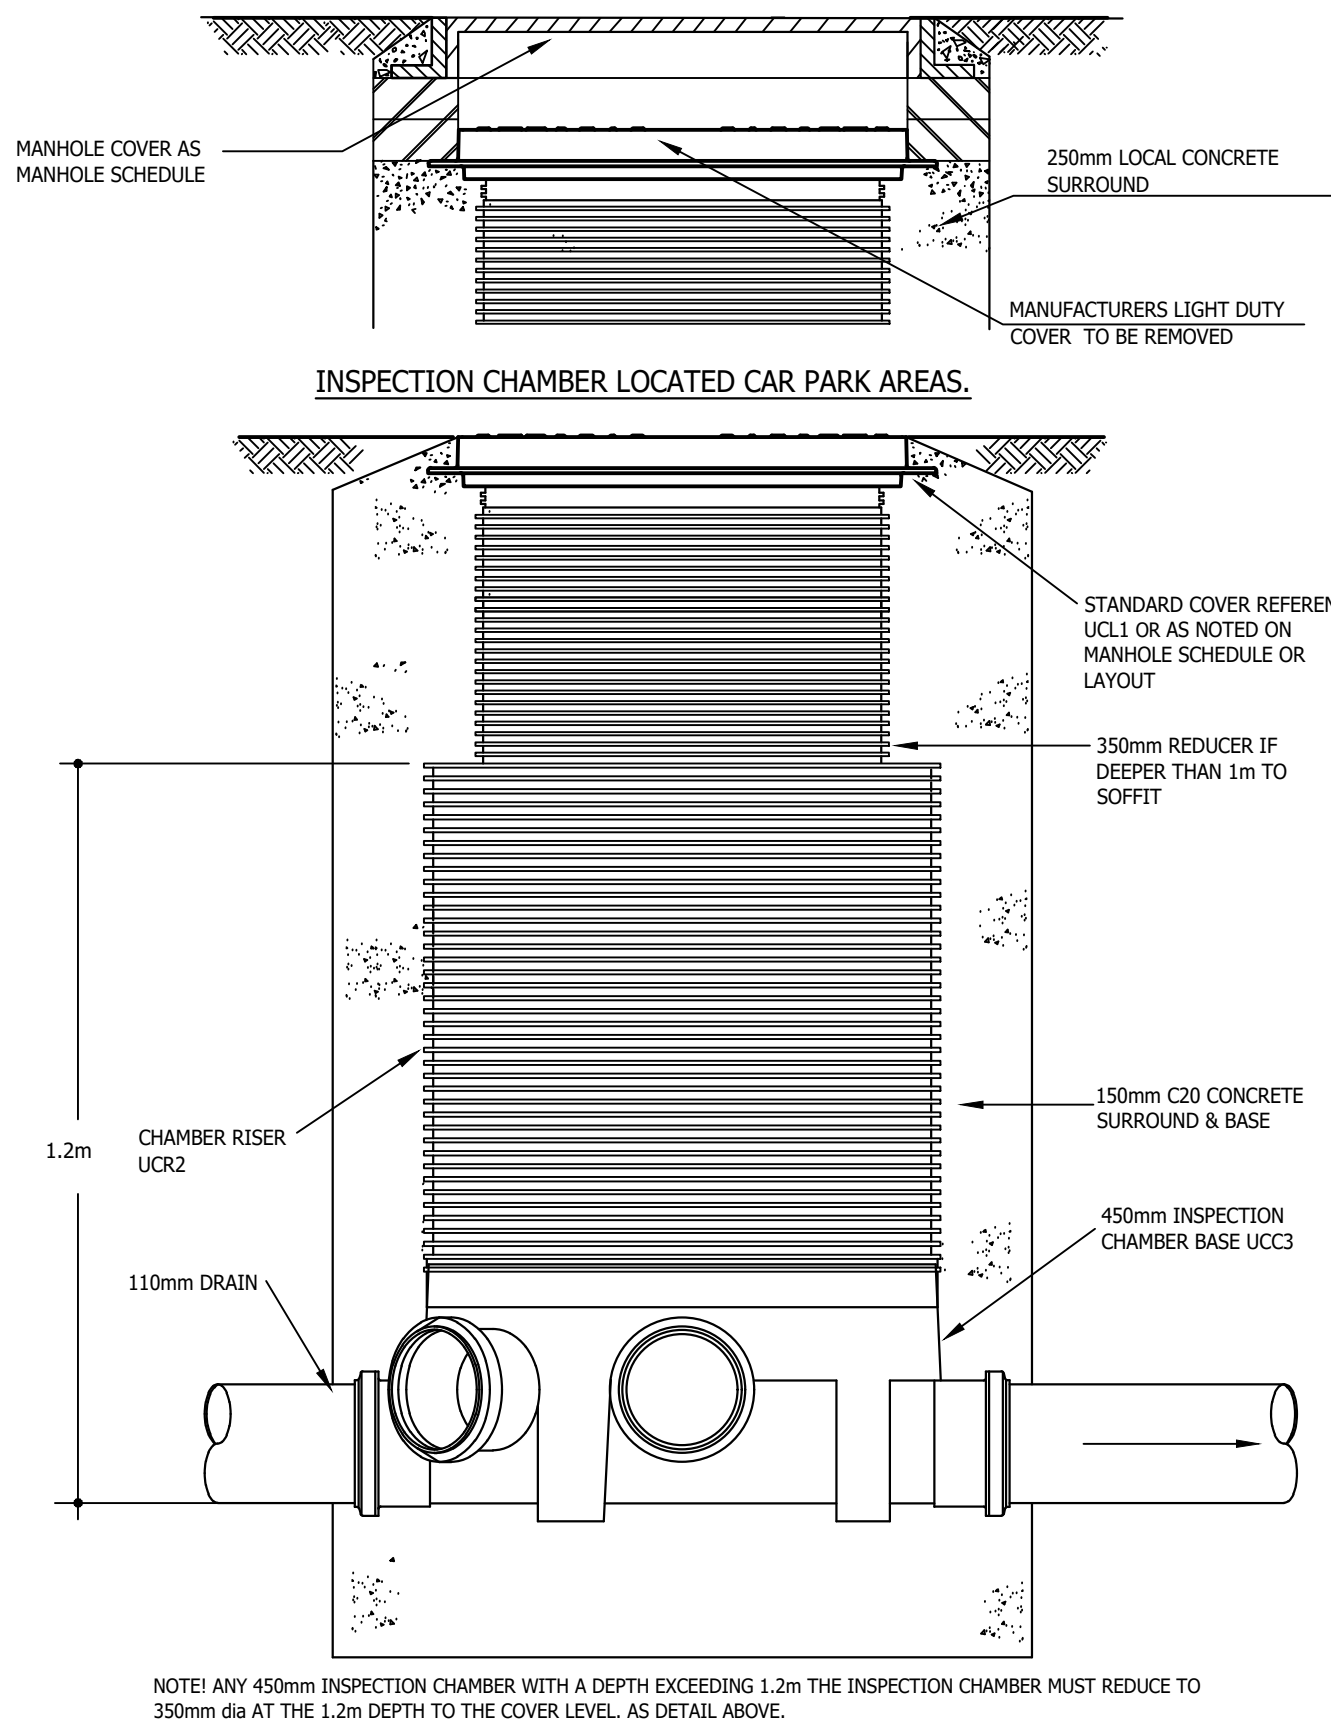


450 ϕ POLYPROPYLENE CATCHPIT
D202.6

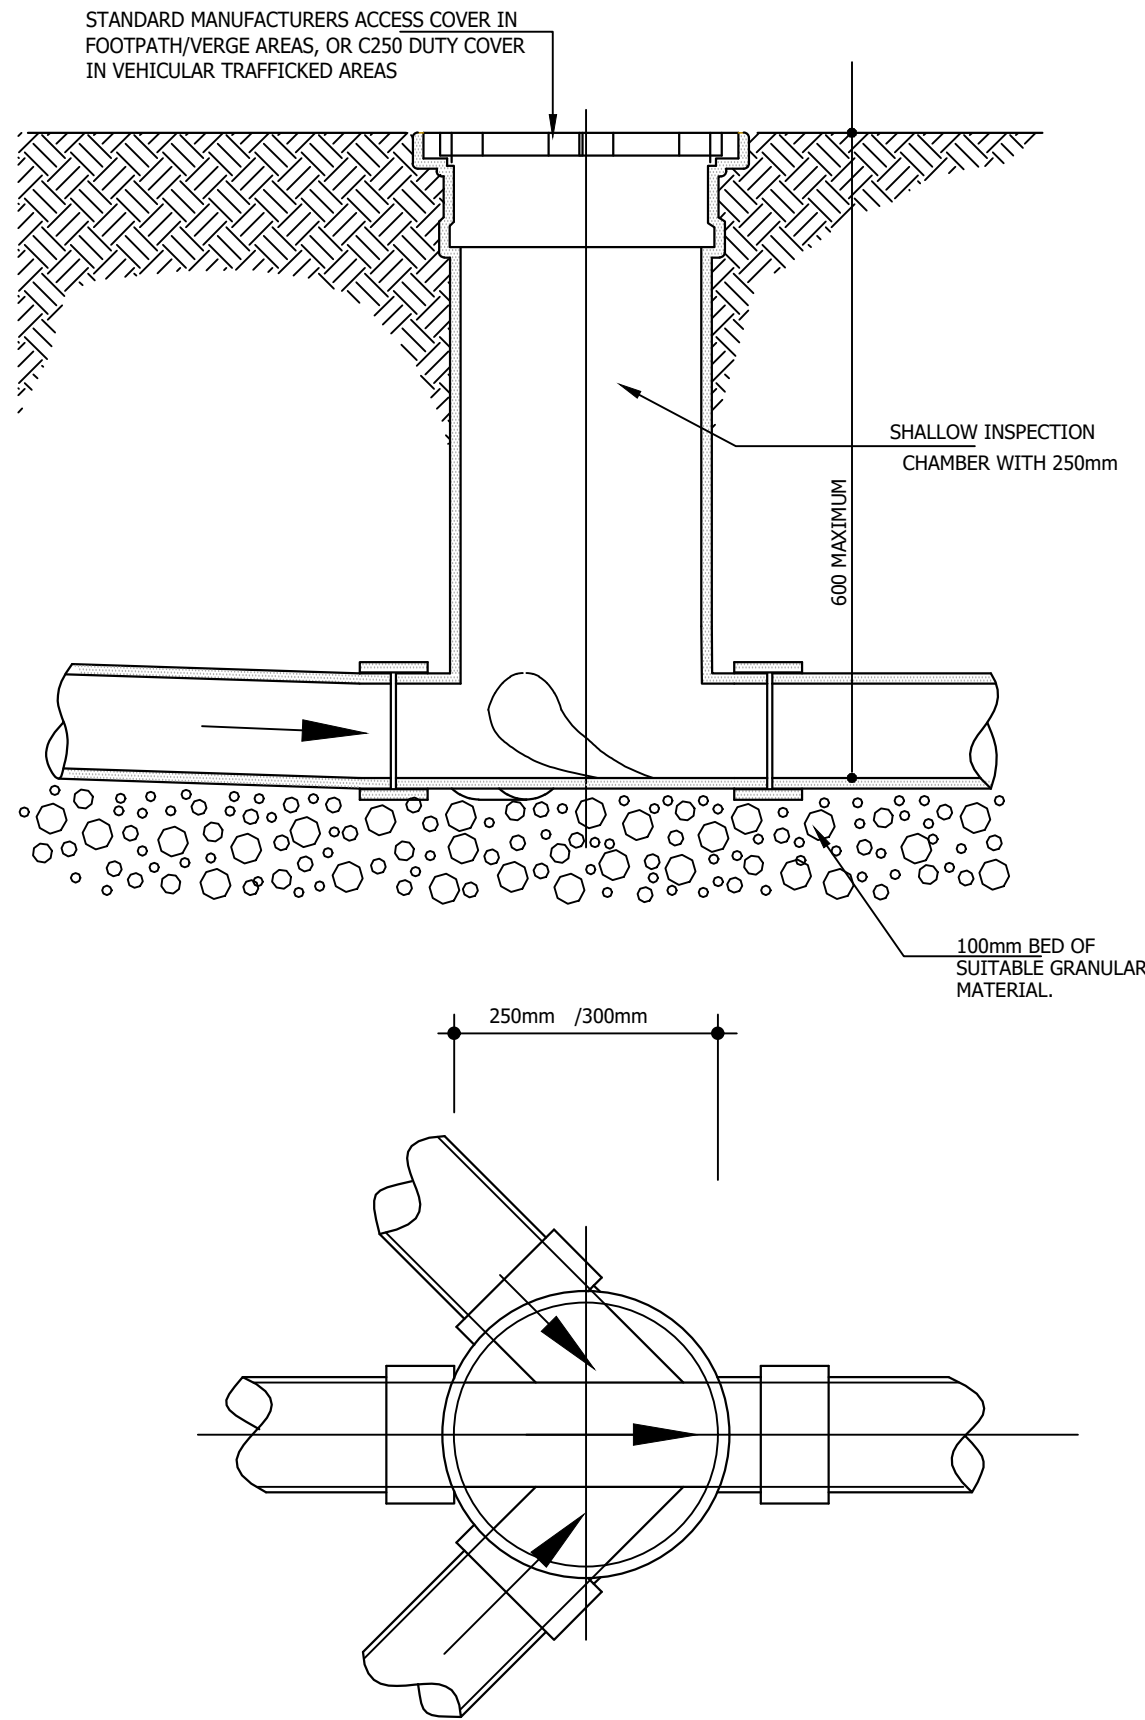


300 ϕ SHALLOW ACCESS INSPECTION CHAMBER
D202.18

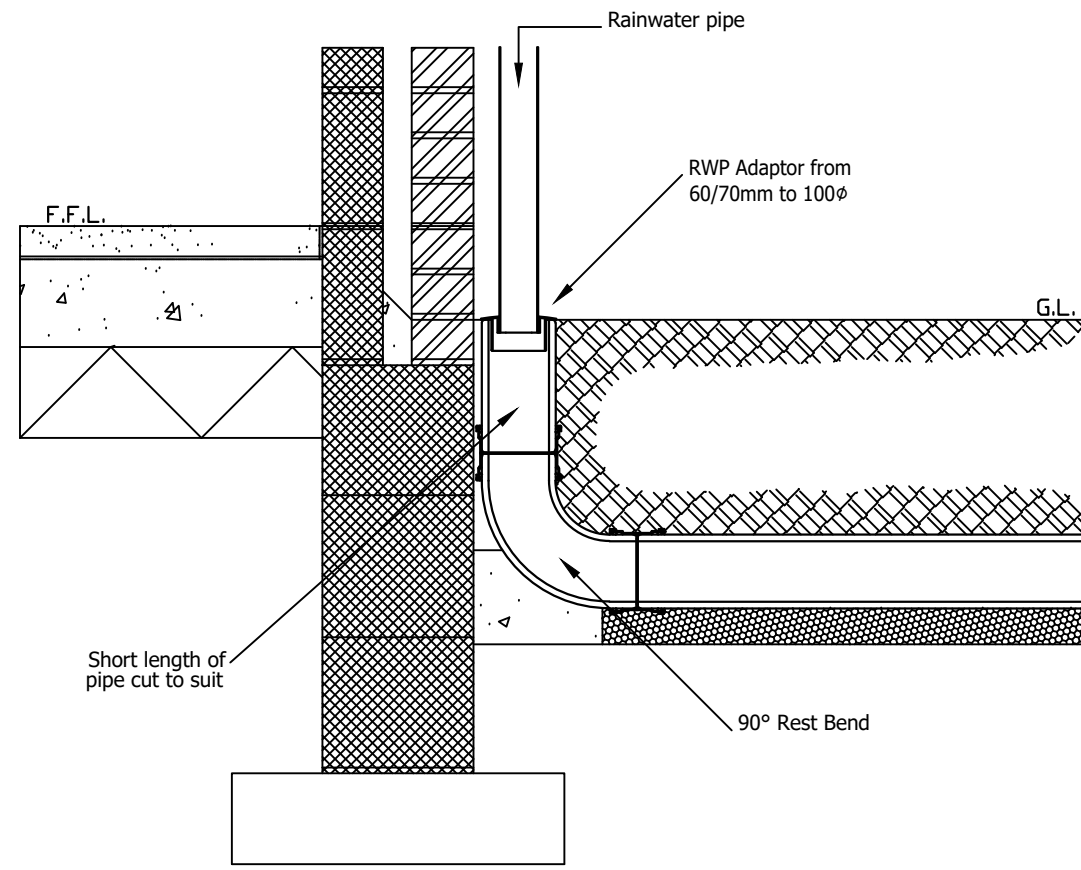


RAINWATER PIPE CONNECTION TO DRAIN
D203.5

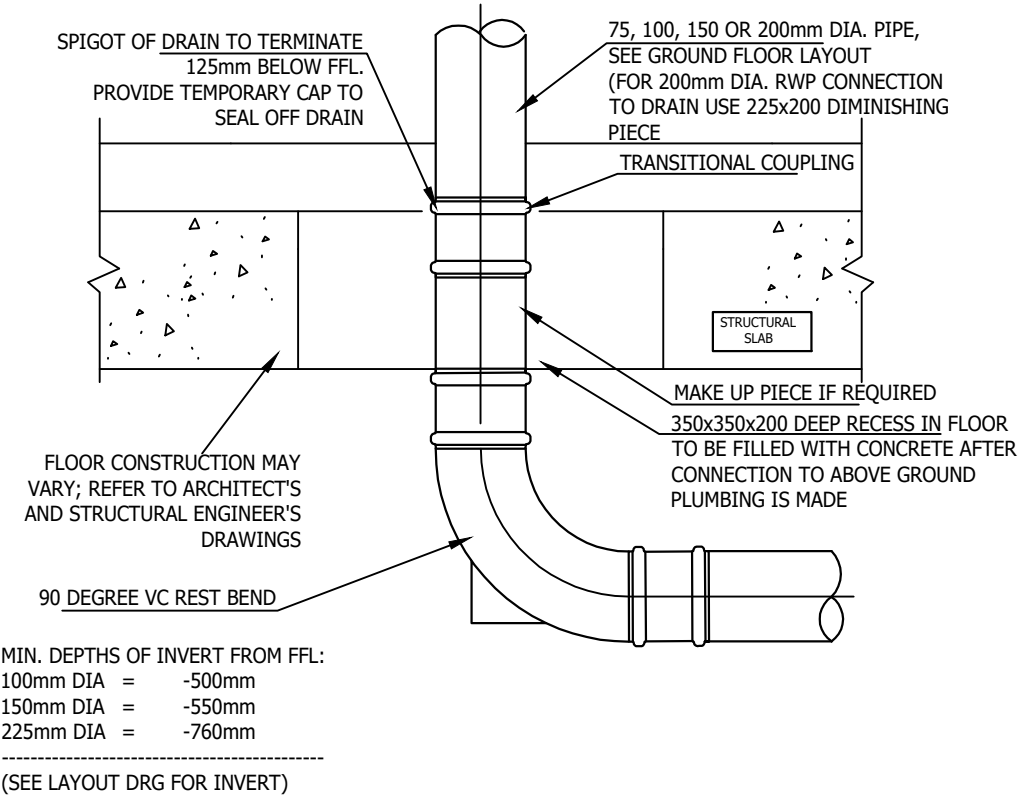


DRAIN POINT TERMINATION
D307.0

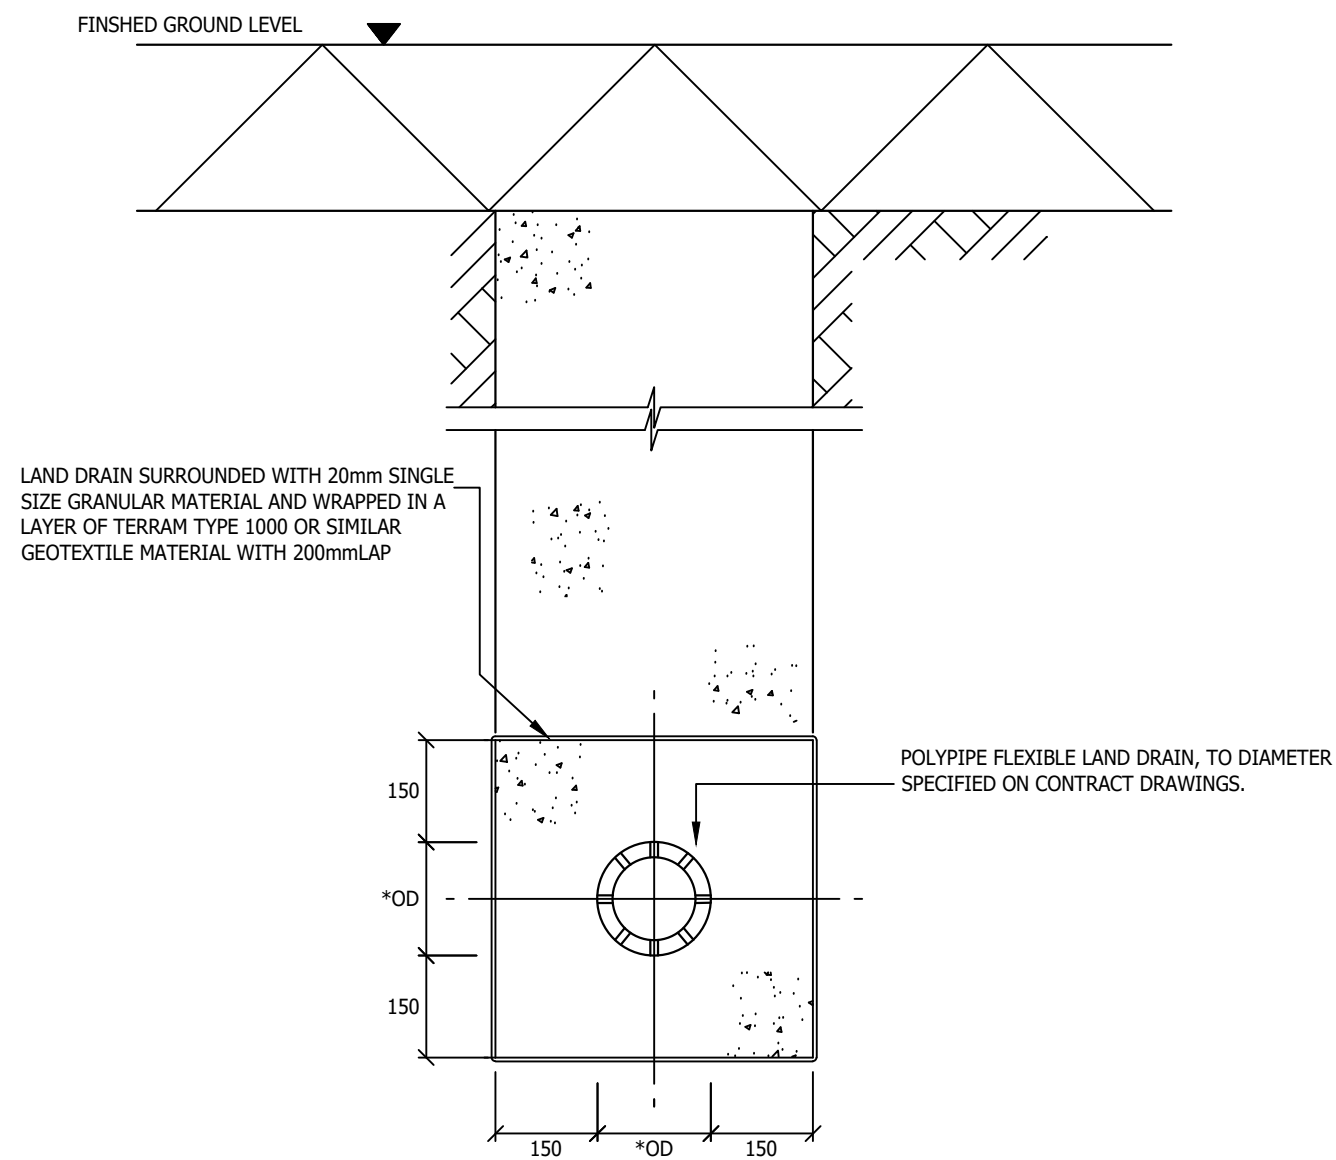


LAND DRAIN
D210.5

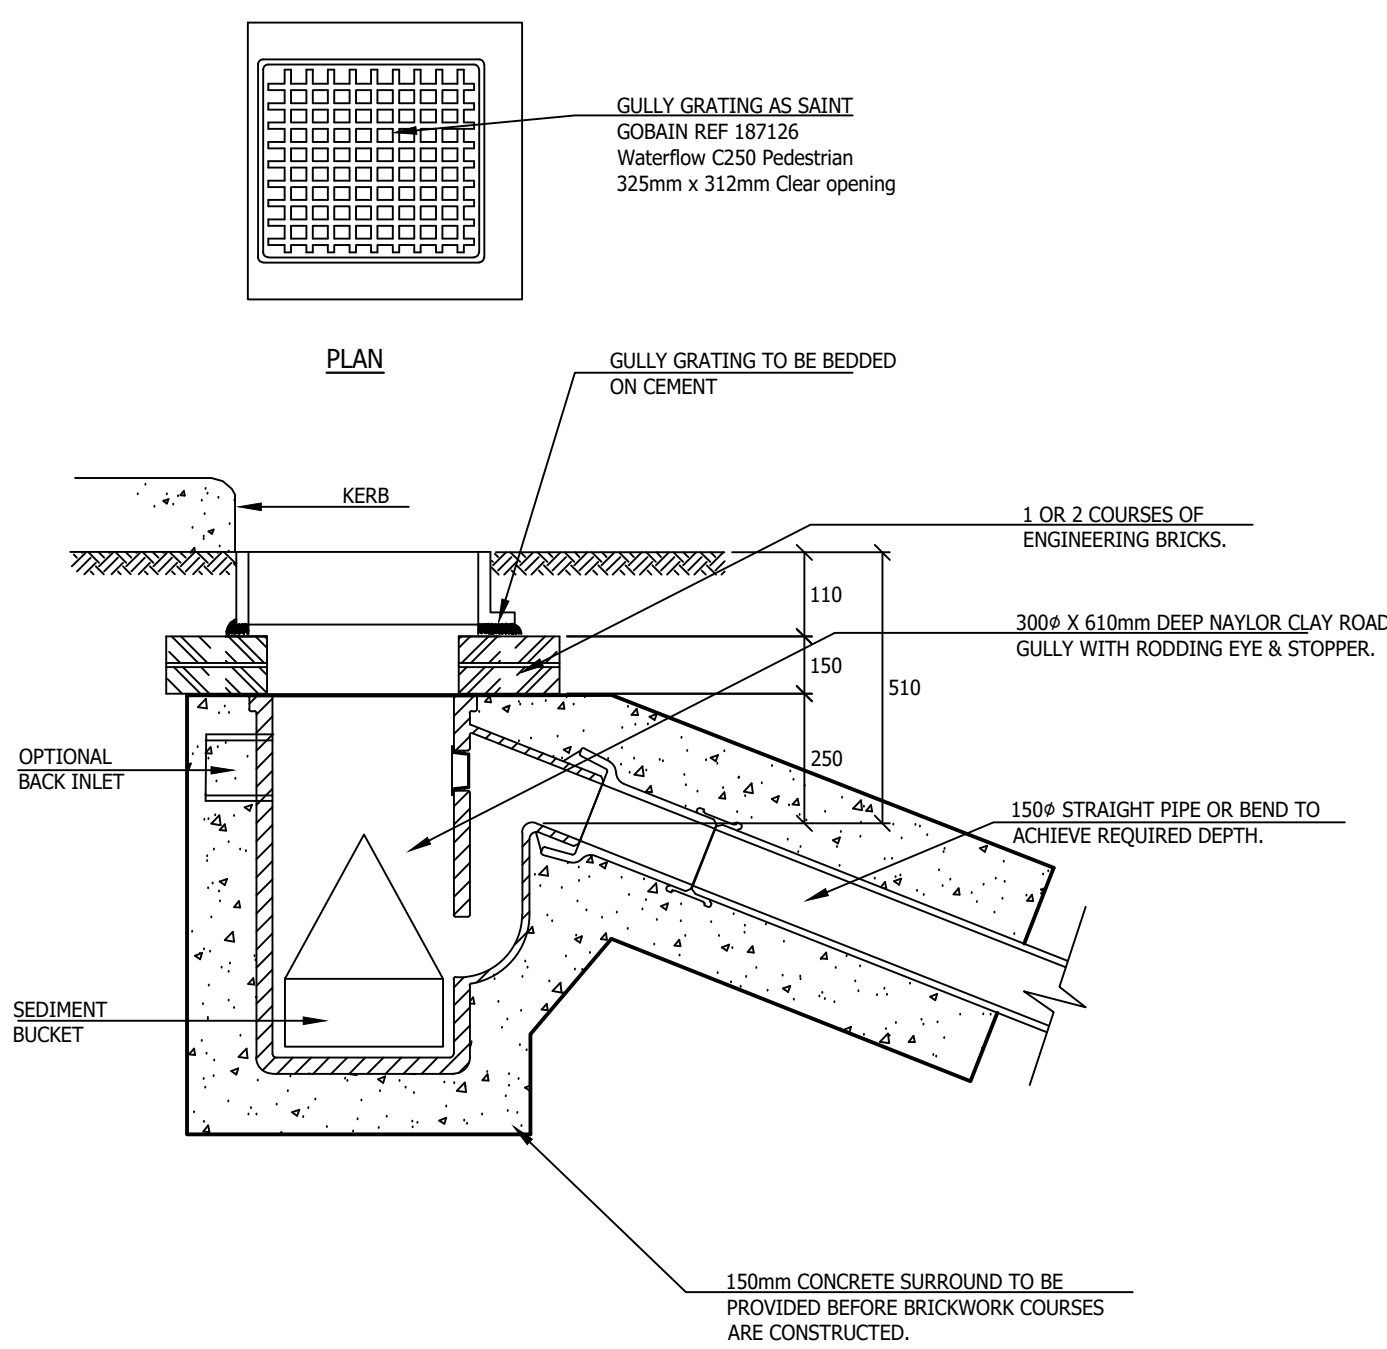


HEAVY DUTY YARD GULY
D209.2

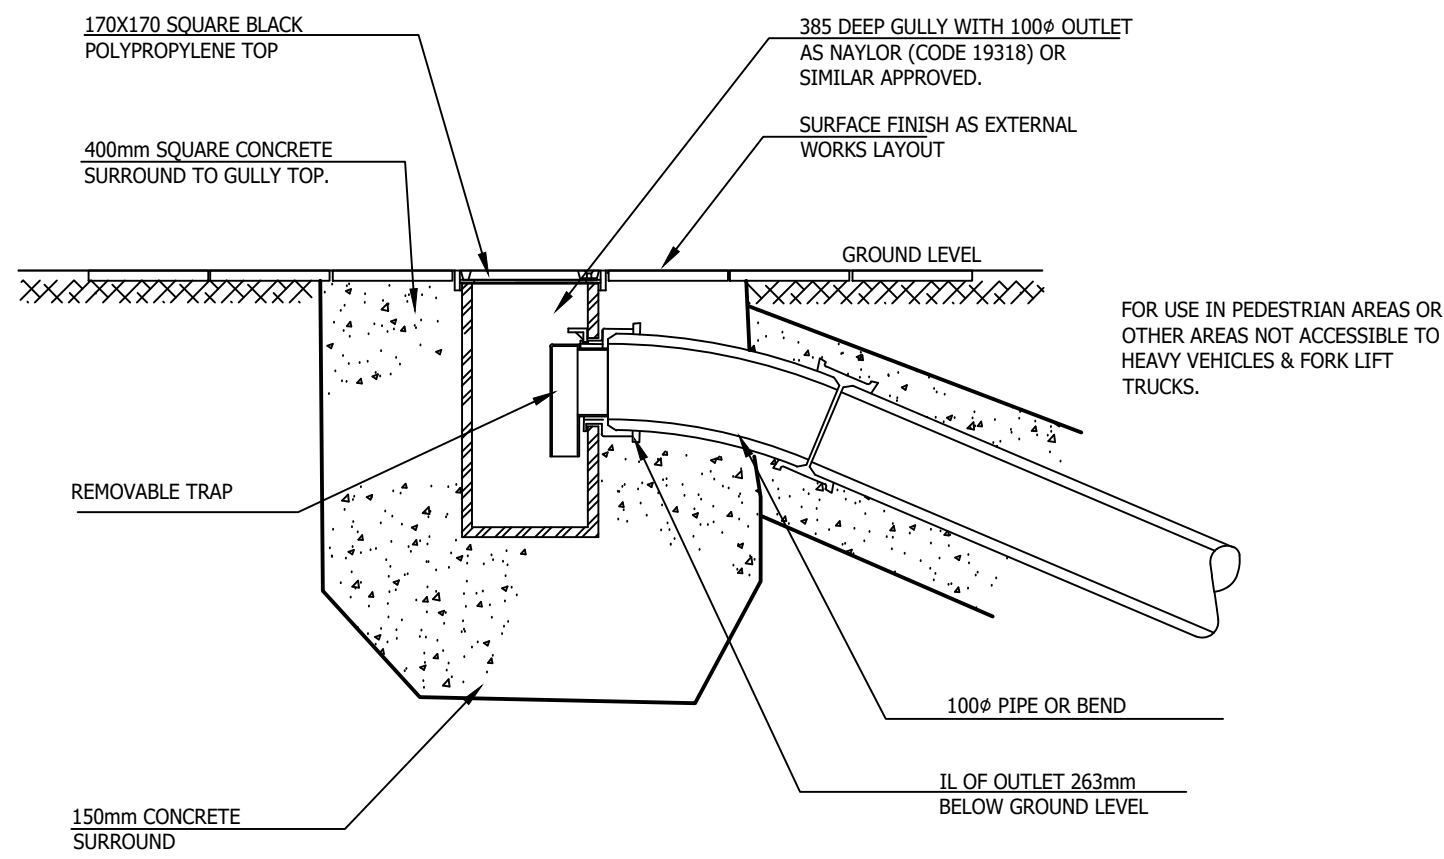


LIGHT DUTY YARD GULY/
BIN STORE GULLY
D209.0

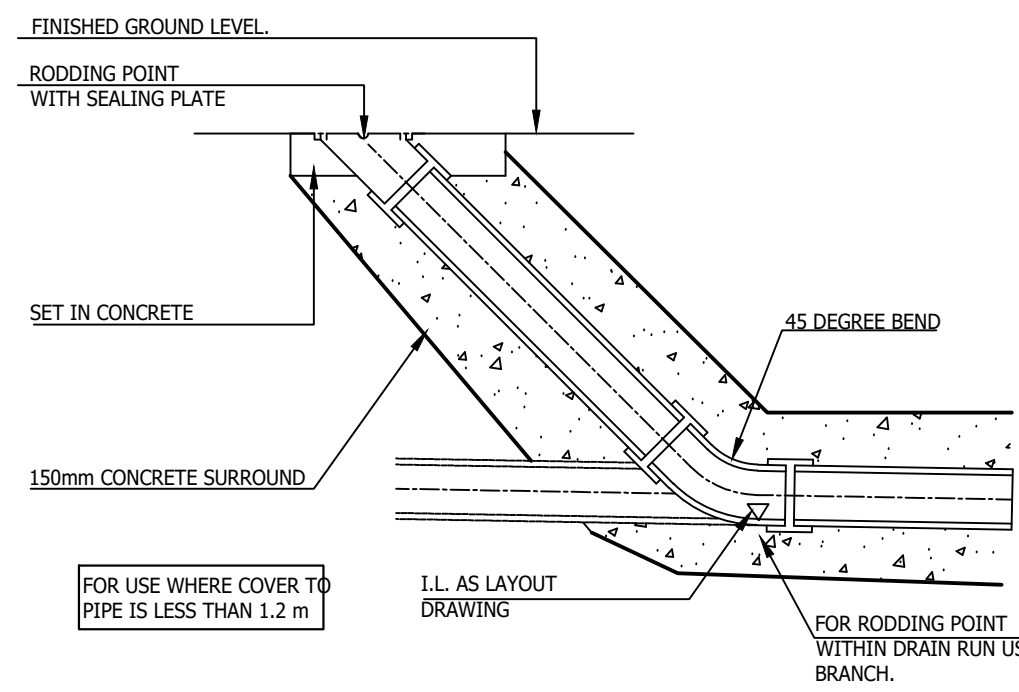


RODDING POINT SHALLOW DRAIN RUN
D213.1

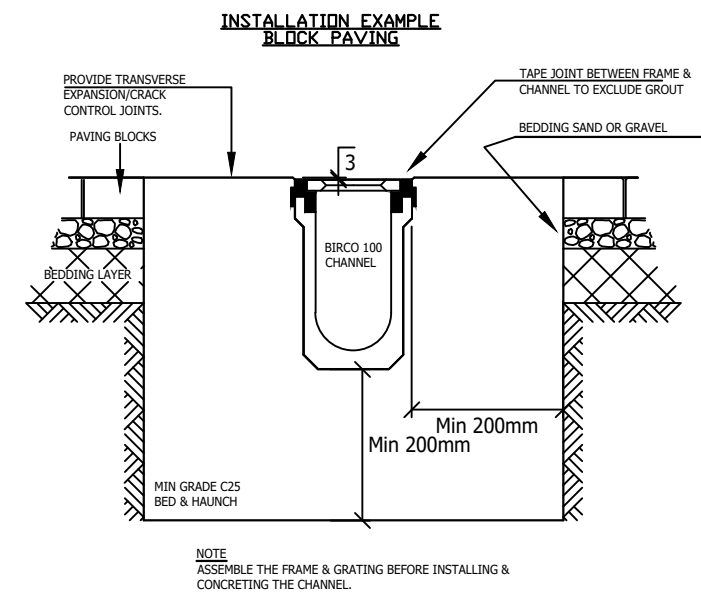


CHANNEL DRAIN
D207.2

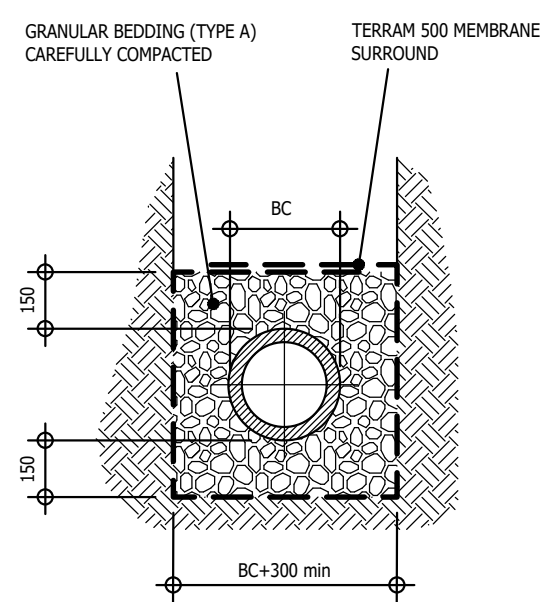


GRANULAR SURROUND

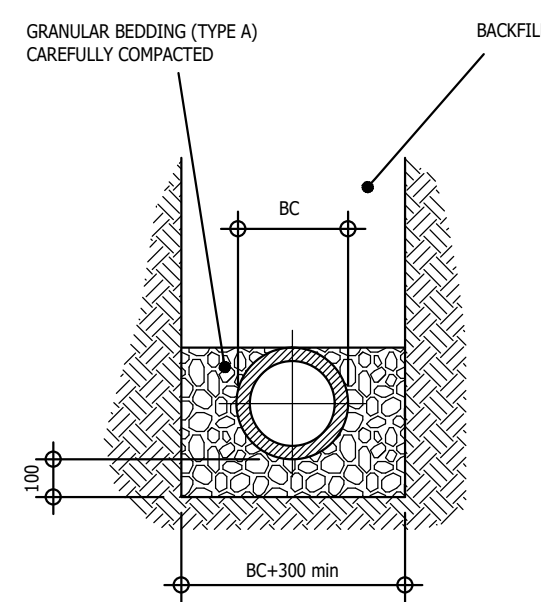

GRANULAR SIDE FILL

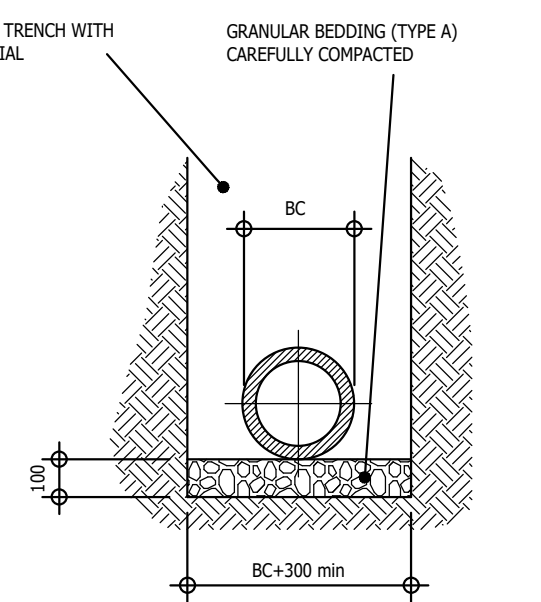

GRANULAR BED

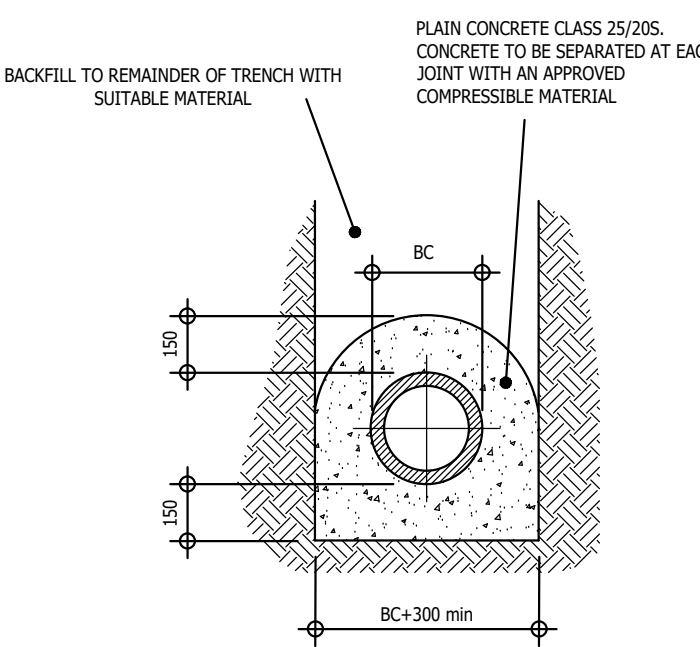

CONCRETE SURROUND

GRANULAR BEDDING TYPE A - SHALL CONSIST OF AGGREGATES FROM NATURAL SOURCES OR SINTERED PULVERISED FUELSH COMPLYING WITH THE RELEVANT PROVISIONS OF BS 882 AND BS 3797 PART 2 RESPECTIVELY. TO BE SIZED ACCORDING TO PIPE DIAMETER TO APPROVED DOCUMENT H OF THE BUILDING REGULATIONS - 5mm TO 10mm SIZE MATERIAL FOR 100mm PIPES, 14mm FOR 150mm PIPES & 20mm FOR PIPES 150-600mm.

PIPE BEDDING DETAILS (Scale 1:20)

GENERAL NOTES

1. The location, size, depth and identification of existing services that may be shown or referred to on this drawing have been assessed from non intrusive observations, record drawings or the like. The contractor shall safely carry out intrusive investigations, trial holes or soundings prior to commencing work to satisfy himself that it is safe to proceed and that the assessments are accurate. any discrepancies shall be notified to gta prior to works commencing.
2. Tender or billing drawings shall not be used for construction or the ordering of materials.
3. Do not scale. All dimensions and levels to be site confirmed.
4. This drawing shall be read in conjunction with all relevant architects, consultants drawings and specifications, together with H&S plan requirements
5. Copyright : This drawing must not be copied, amended nor reproduced without the prior written agreement of gta.
6. All drawings specifications and recommendations made by gta are subject to Local Authority and other relevant Statutory Authorities approval. Any works or services made abortive due to the client proceeding prior to these approvals is considered wholly at the Clients risk. gta hold no responsibility for resulting abortive works or costs.

T1	INITIAL ISSUE	20.11.20	SDL	MR
Rev	Amendments	Date	Dsn	Chk
Status TENDER				
Client  PERSIMMON Together, we make a home <u>PERSIMMON HOMES – THAMES VALLEY</u>				
Architect				
Project TODDINGTON LANE LITTLEHAMPTON – PHASE 4				
Title DRAINAGE DETAILS				
Date NOV 2020		Scale @ A1 NTS		
Base Layout Ref.		CAD File ref.		
Clients Ref.		Project Ref. 10952		
 civils & Transport Gloucester House, 66a Church Walk, Burgess Hill, West Sussex, RH15 9AS Tel.01444 871444 Web: www.gtacivils.co.uk				
Drawing Number		Rev.		
10952/1700		T1		