


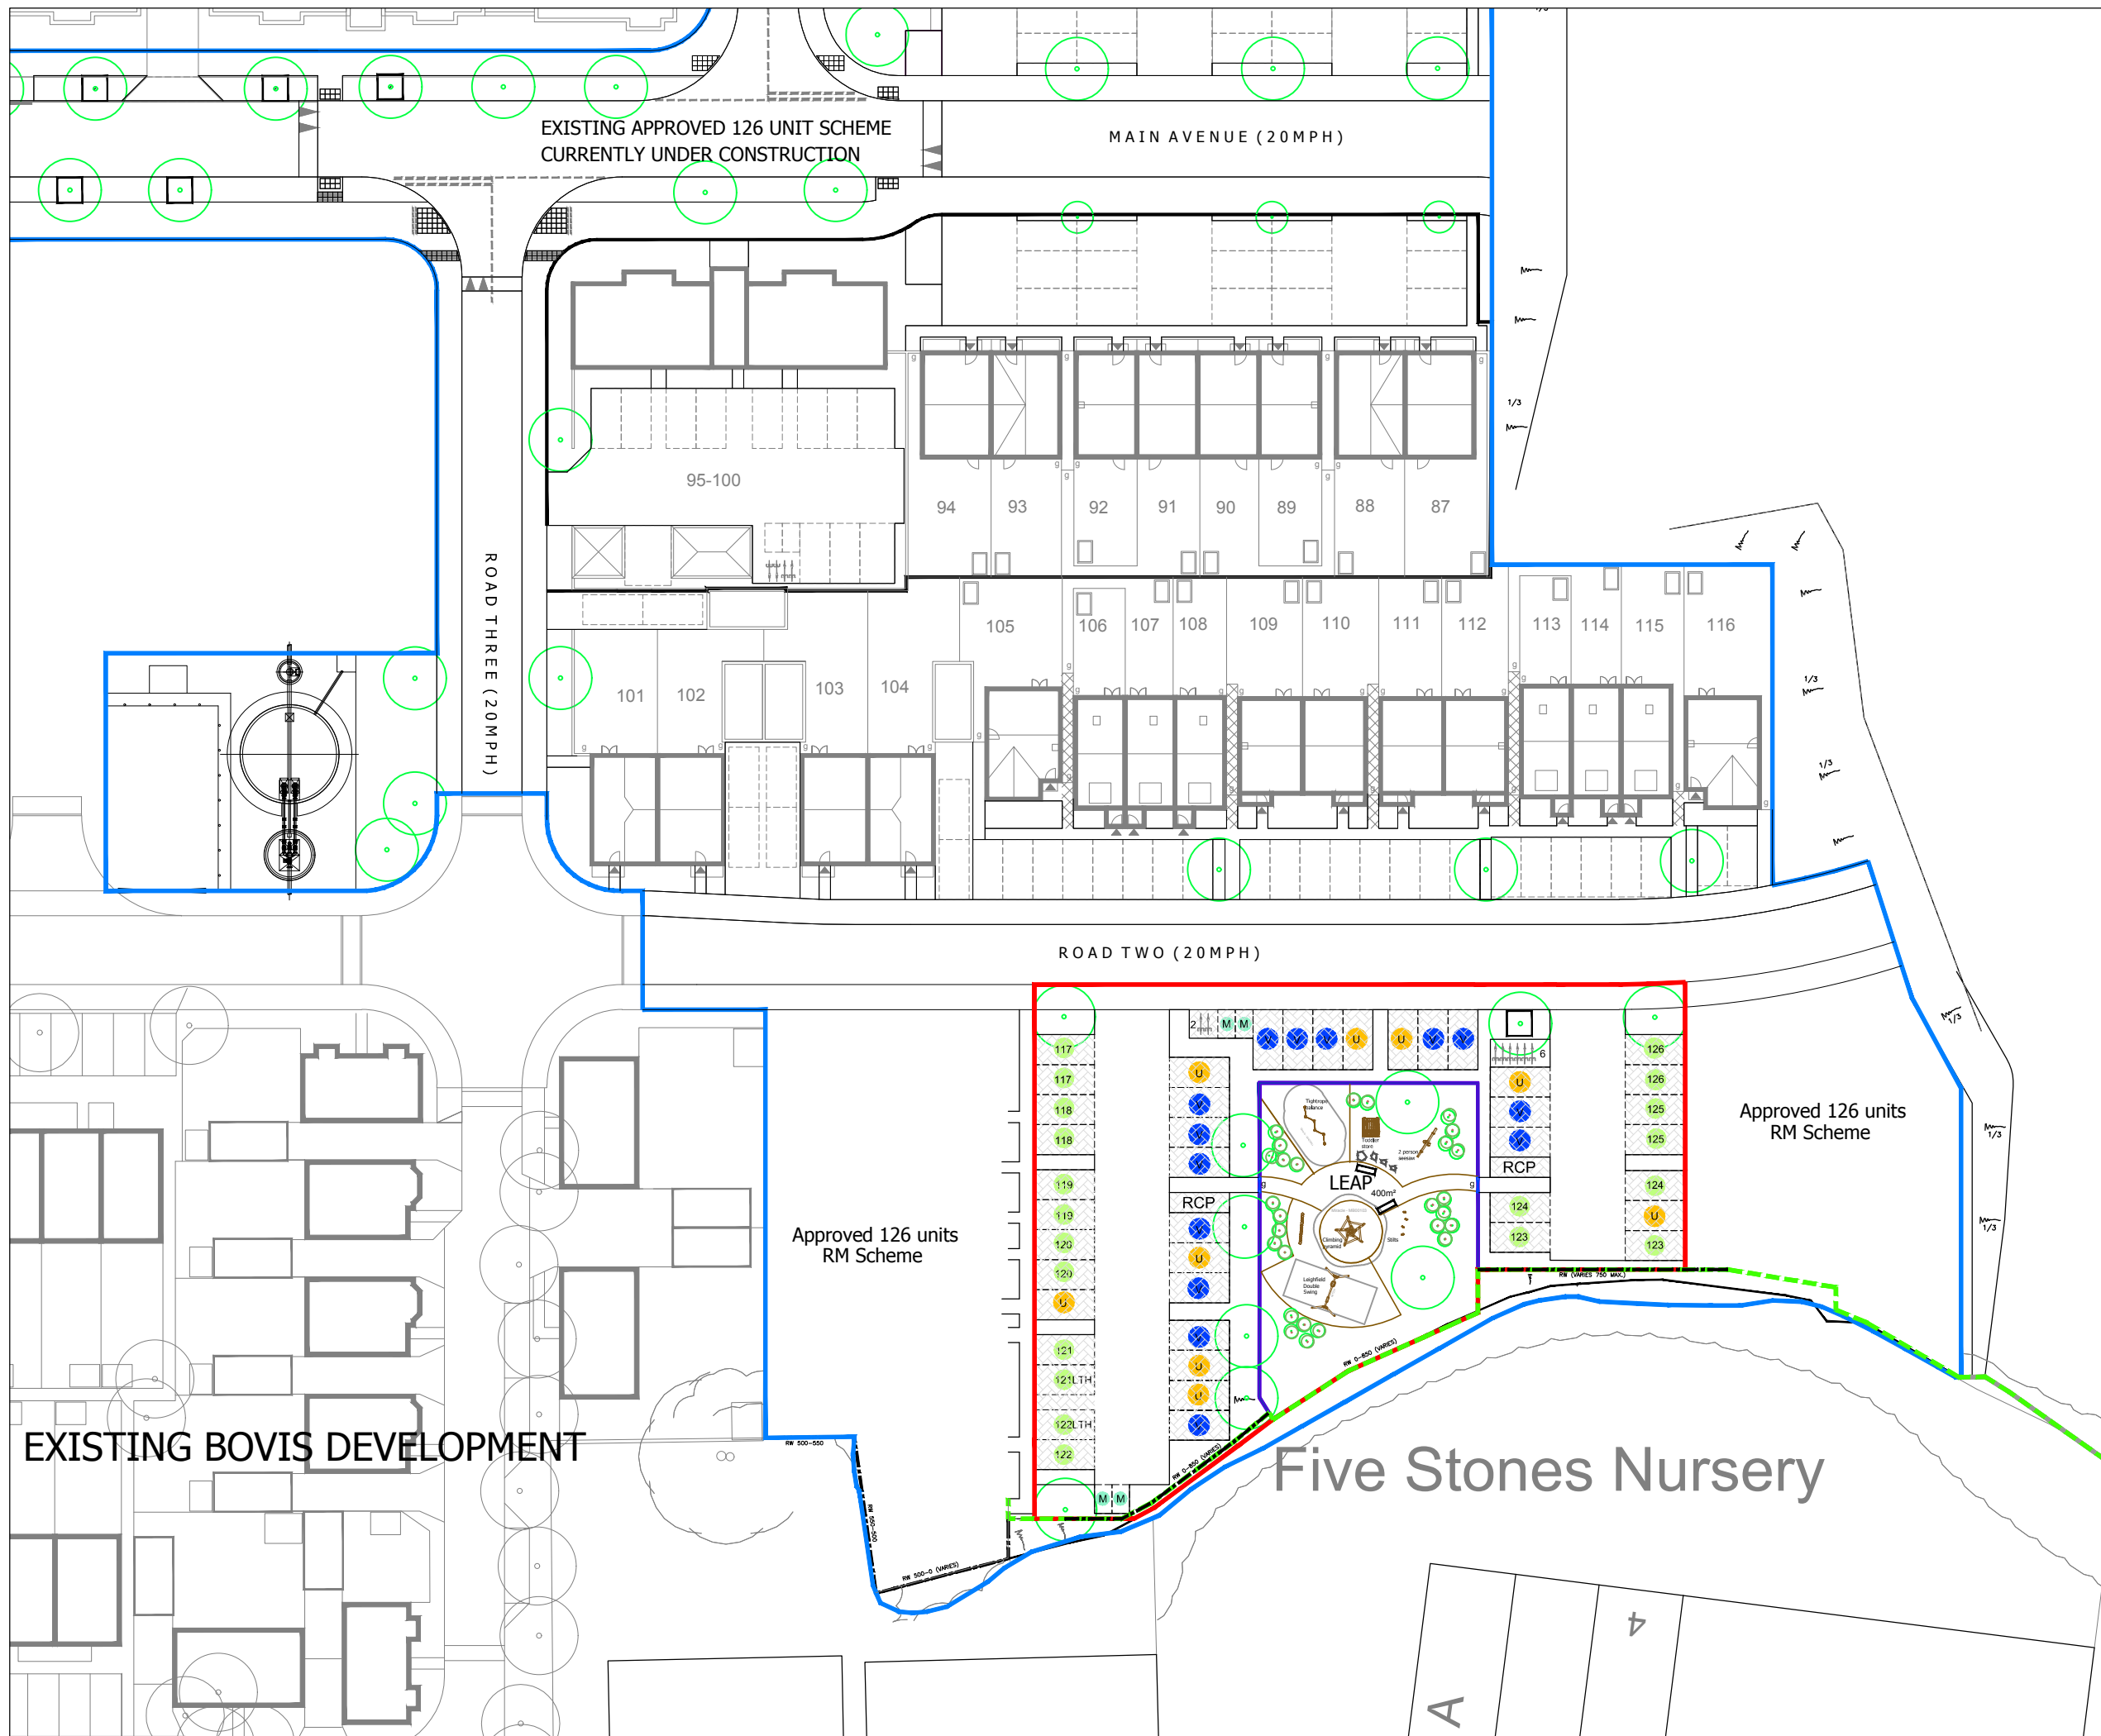

LEGEND


- Proposed 2nd NMA Application Boundary
- Approved LU/121/17/RES Application Boundary

LEGEND - PARKING ALLOCATION

- Allocated Parking
20 of 256 spaces total for whole site
- Allocated Garage
0 of 7 spaces total for whole site
- Unallocated Visitors Parking
14 of 25 spaces total for whole site
- Unallocated Resident Parking
9 of 13 spaces total for whole site
- Unallocated Visitor Motorcycle Parking
4 of 10 spaces total for whole site

Total of 301 parking spaces on site
(301 spaces required - see WSCC car parking demand calculator)

- Cycle Visitor Parking
8 shown of 20 spaces total for whole site
(min required $\frac{124}{8} = 16$)
- Hatching / 'LTH' mark
Mobility impaired / Lifetime Home parking spaces

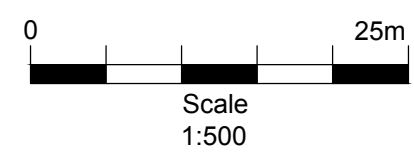

Rev		Date	
-		-	
-		-	
-		-	
PERSIMMON Together, we make a home			
Persimmon Homes Thames Valley Persimmon House, Knoll Road, Camberley, Surrey GU15 3TQ Tel: 01276 808080			
Site: Phase 2 Littlehampton		Date: July 2020	
		Scale: 1:500 @ A3	
		Org No: 543_PL_APP2_105	
Drawing Title: Site Layout - In Abeyance Area 2nd NMA Application - Parking Strategy			
Drawing Status: PRELIMINARY		Drawn by: AT	Checked by: ME/RC
		Rev:	-