


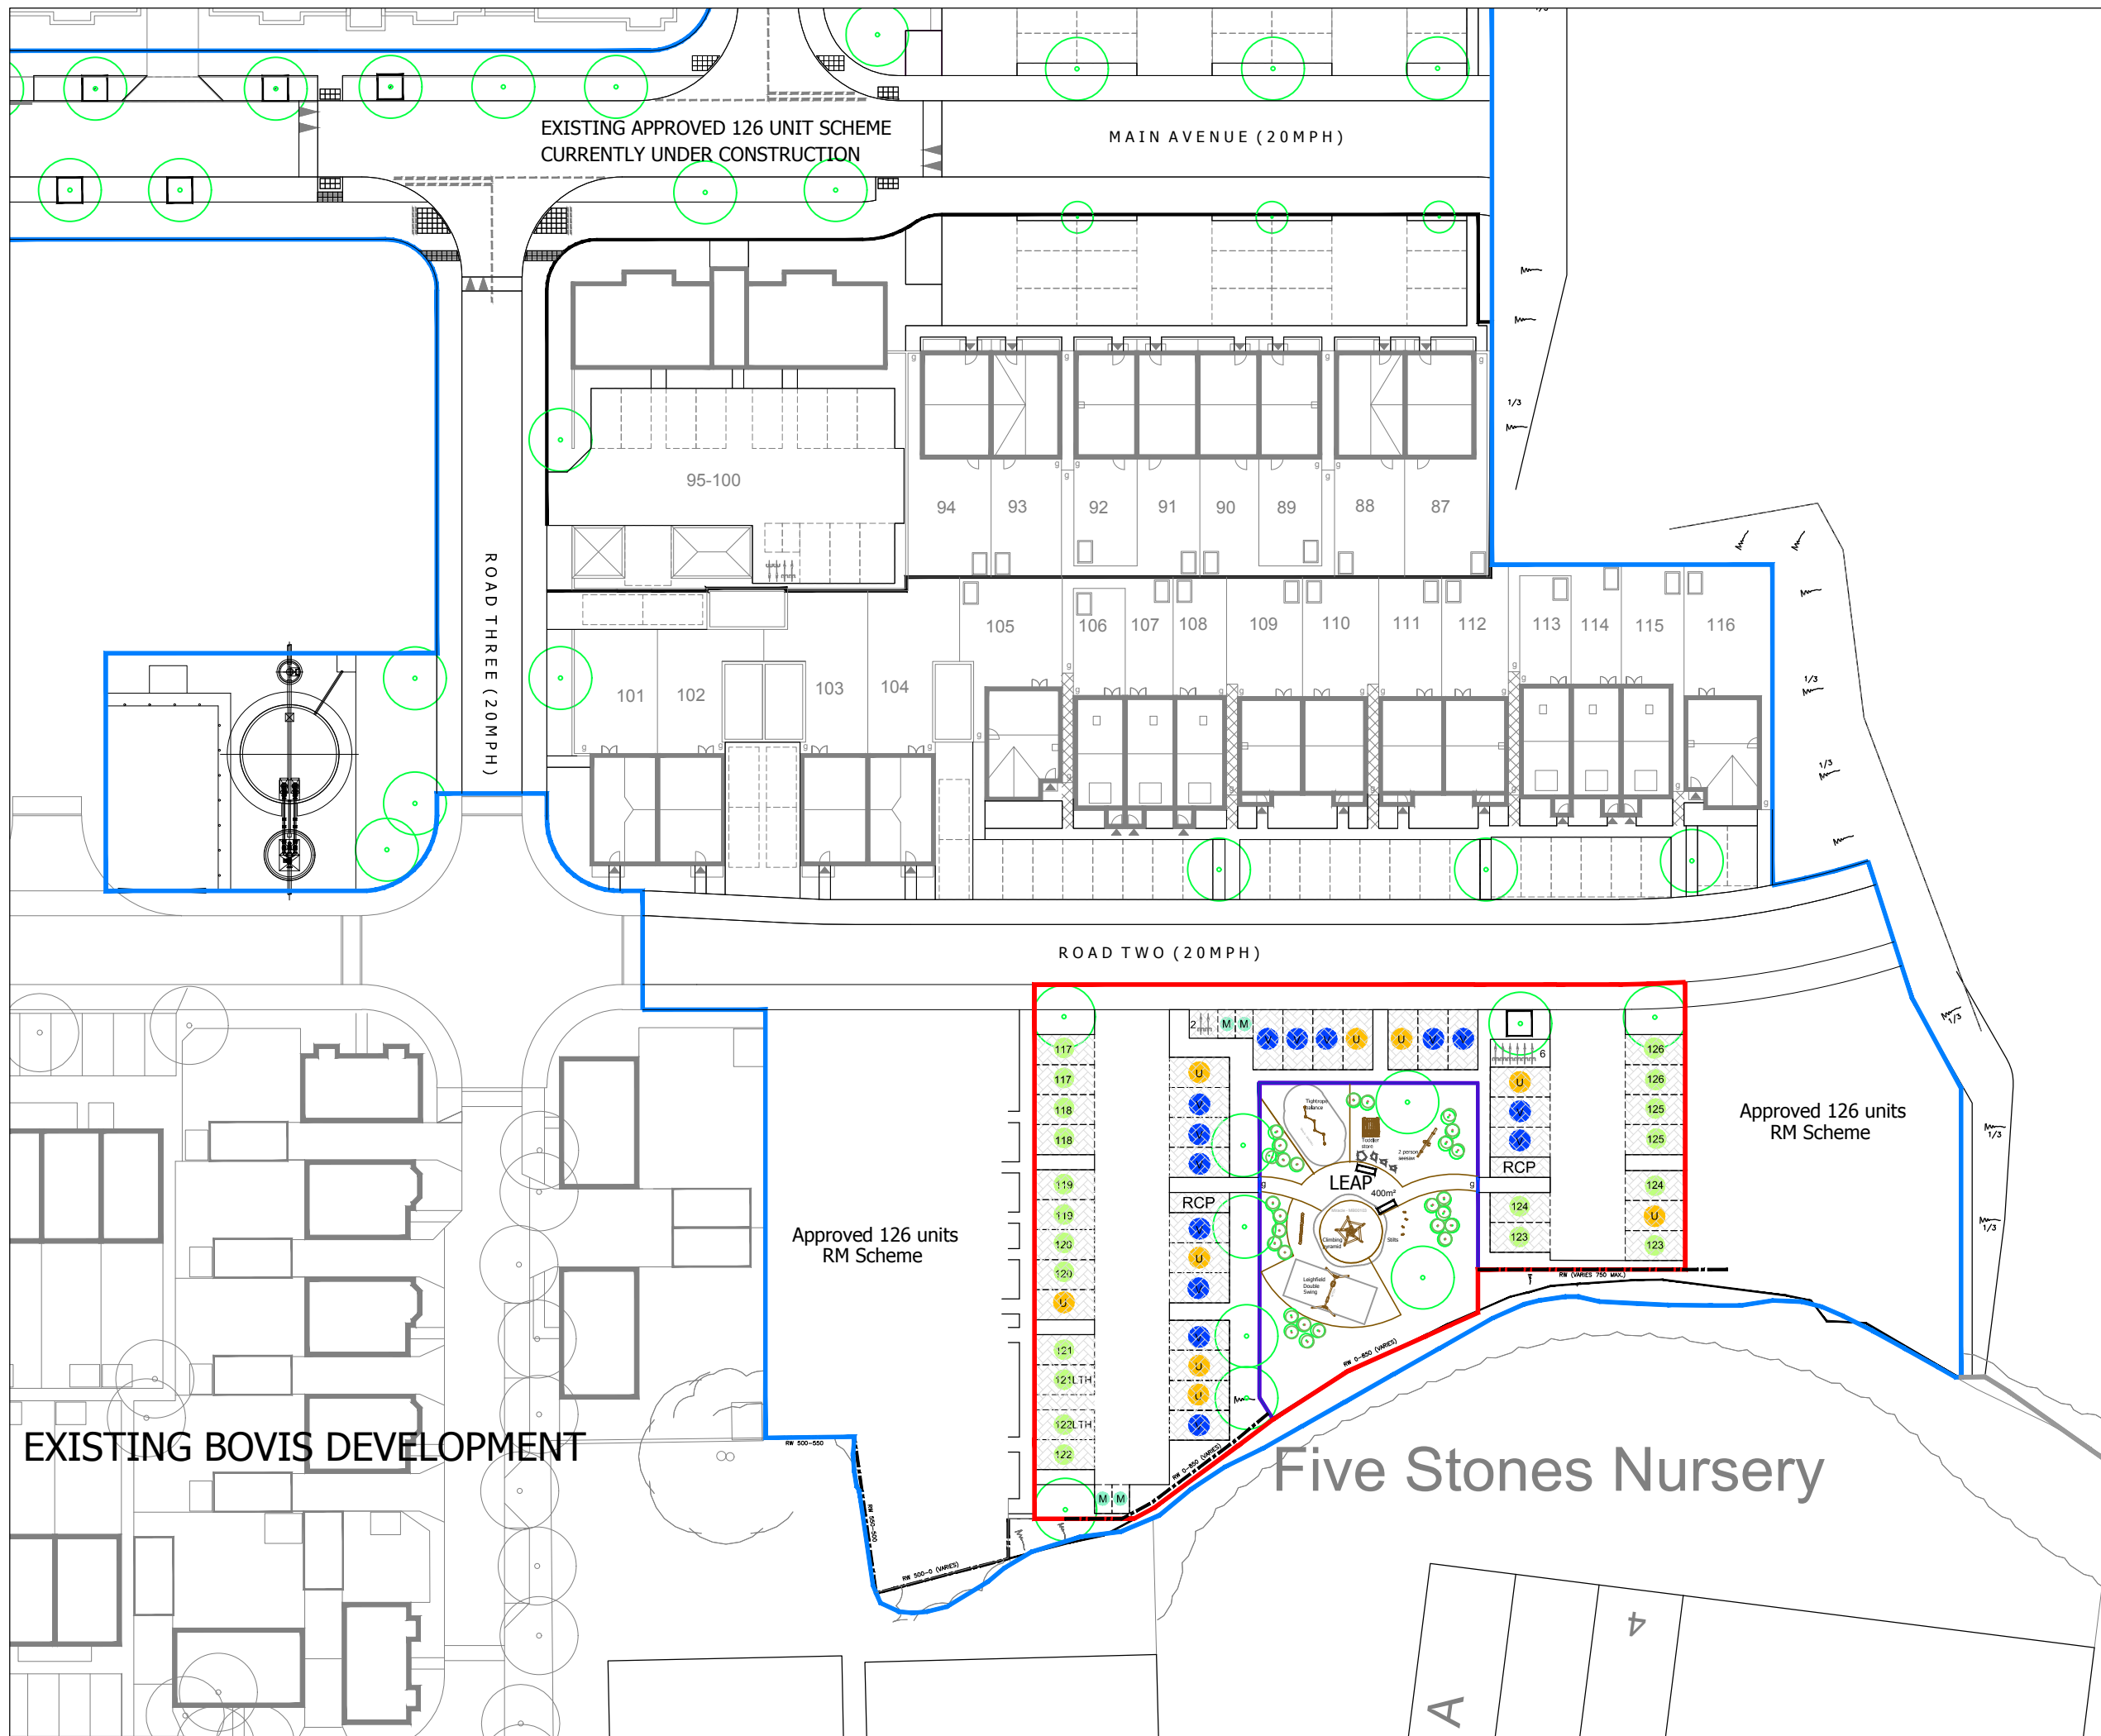

LEGEND

Proposed 2nd NMA Application Boundary

Approved LU/121/17/RES Application Boundary

LEGEND - PARKING ALLOCATION

20

Allocated Parking
20 of 256 spaces total for whole site

0

Allocated Garage
0 of 7 spaces total for whole site

14

Unallocated Visitors Parking
14 of 25 spaces total for whole site

9

Unallocated Resident Parking
9 of 13 spaces total for whole site


4

Unallocated Visitor Motorcycle Parking
4 of 10 spaces total for whole site

Total of 301 parking spaces on site
(301 spaces required - see WSCC car parking demand calculator)

Cycle Visitor Parking
8 shown of 20 spaces total for whole site
(min required $\frac{124}{8} = 16$)

Hatching / 'LTH' mark
Mobility impaired / Lifetime Home parking spaces

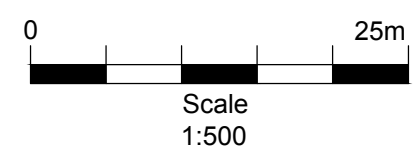

-	-	-
-	-	-
A	Layout updated as per LPA comments	05.08.2020
Rev		Date
PERSIMMON Together, we make a home Persimmon Homes Thames Valley Persimmon House, Knoll Road, Camberley, Surrey GU15 3TQ Tel: 01276 808080		
Site:	Phase 2 Littlehampton	Date: July 2020
		Scale: 1:500 @ A3
		Org No: 543_PL_APP2_105
Drawing Title: Site Layout - In Abeyance Area 2nd NMA Application - Parking Strategy		
Drawing Status: SUBMITTED		Drawn by: AT
		Checked by: ME/RC
		Rev: A