



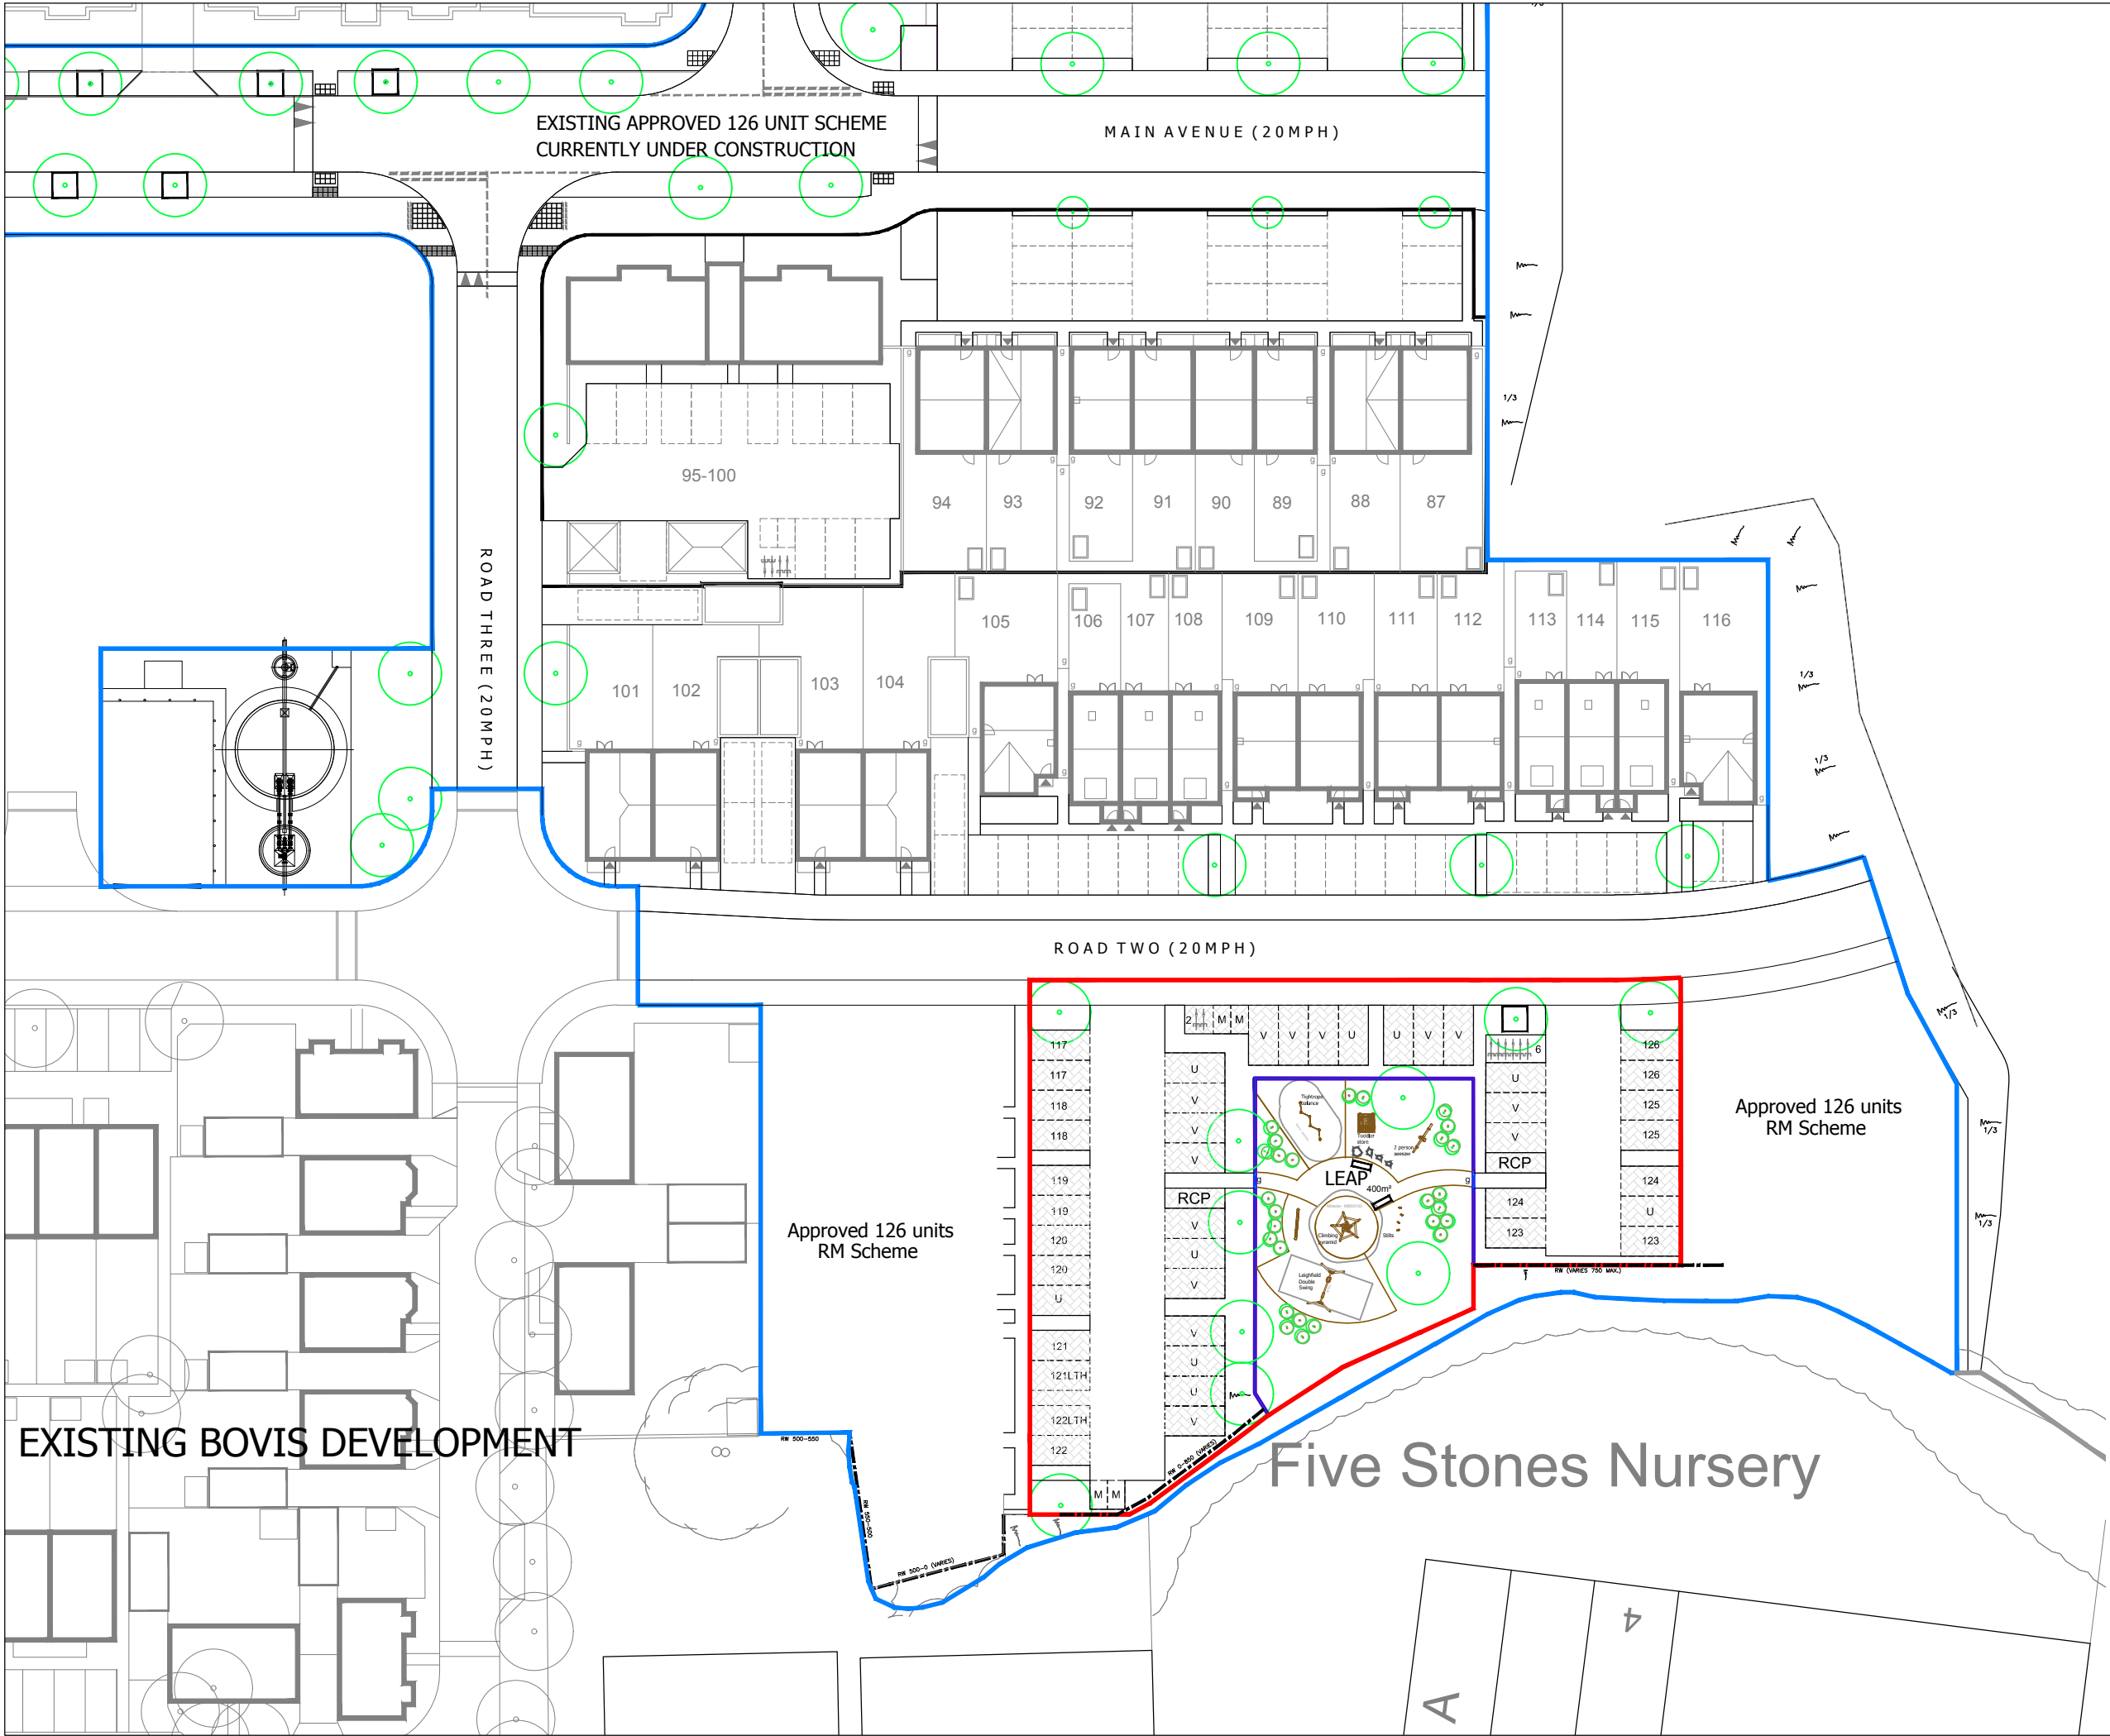

LEGEND

- Proposed 2nd NMA Application Boundary
- Approved LU/121/17/RES Application Boundary
- Location of required retaining walls - as per Engineer's details

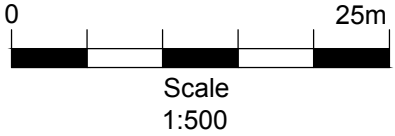

-	-	-
-	-	-
A	Layout updated as per LPA comments	05.08.2020
Rev		Date
 PERSIMMON Together, we make a home Persimmon Homes Thames Valley Persimmon House, Knoll Road, Camberley, Surrey GU15 3TQ Tel: 01276 808080		
Site:	Phase 2 Littlehampton	Date: July 2020
		Scale: 1:500 @ A3
		Org No: 543_PL_APP2_100
Drawing Title: Site Layout - In Abeyance Area 2nd NMA Application		
Drawing Status: SUBMITTED		Drawn by: AT Checked by: ME/RC
		Rev: A