
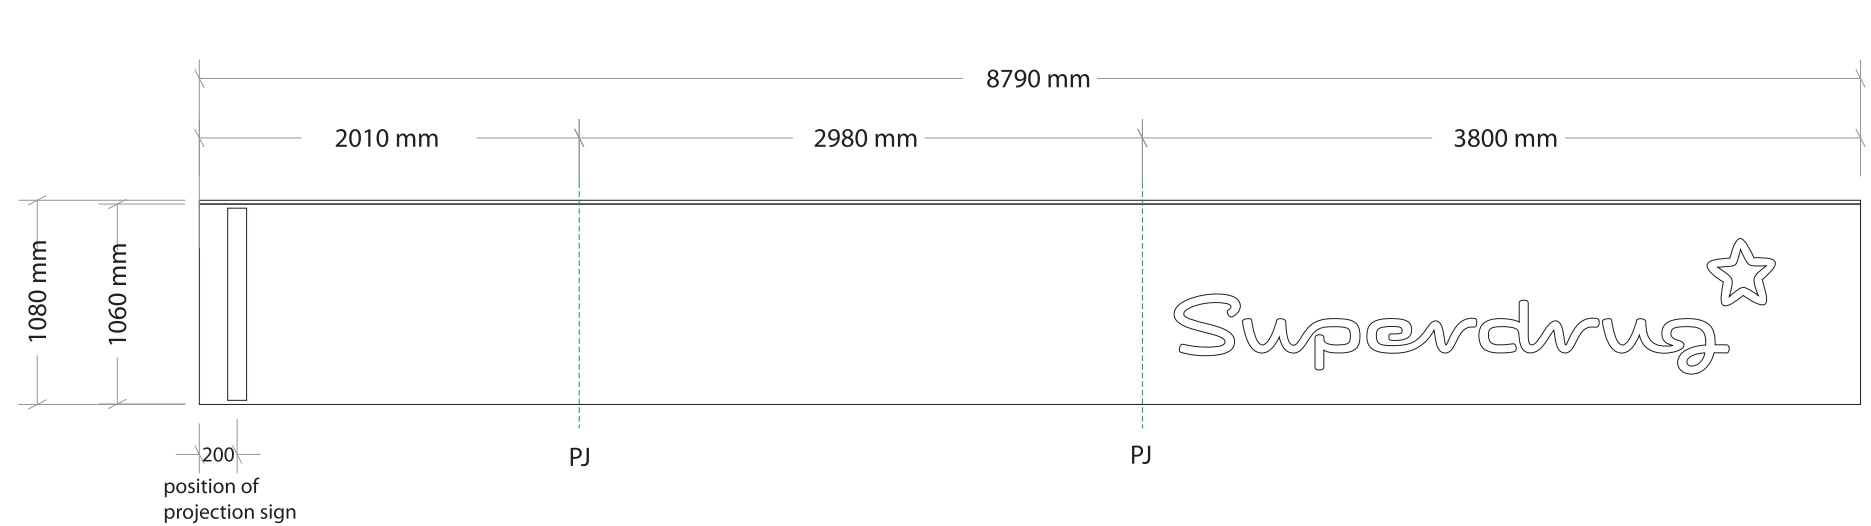


ROUTER FILE UNDER JOB NR:~ PRODUCTION FILES / SUPERDRUG / 41809 LITTLEHAMPTON

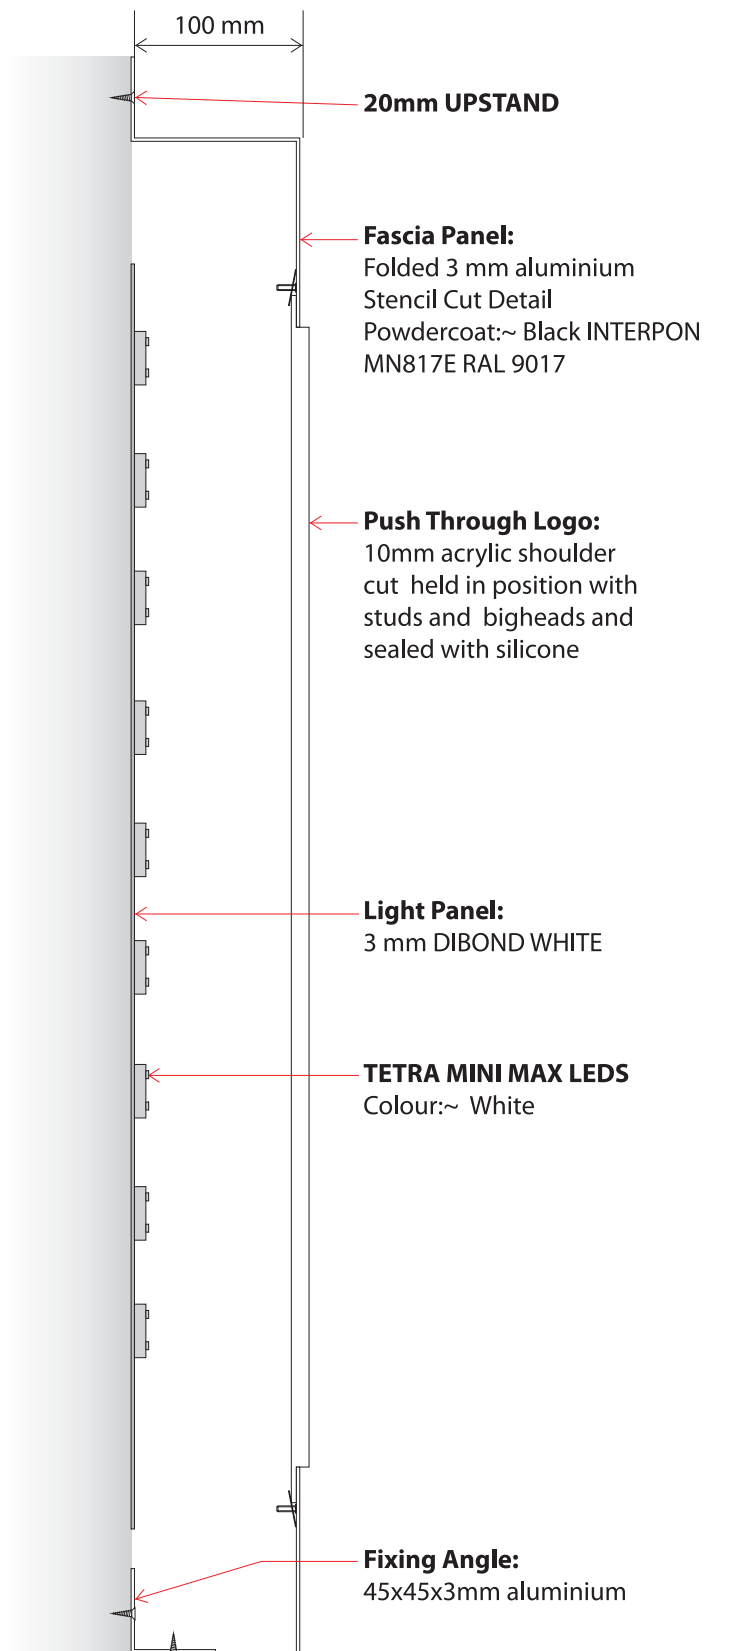

LITTLEHAMPTON FASCIA				Superdrug		SIGN 2000
STATUS M	DRAWING NUMBER 41809-1	EDITION A	PAGE 1 / 1			
DATE 12/07/2012		DRAWN BY HB	PROJECT MANAGER RW	SCALE 1:35 @ A3		
NOTES:						
REV EDITION -	REVISION NOTE -----			DATE --/--/----	SIGNED	CHECKED
This drawing/document is the property of Sign2000. It must not be copied (in whole or part) or used for manufacture without prior consent of the owner						