
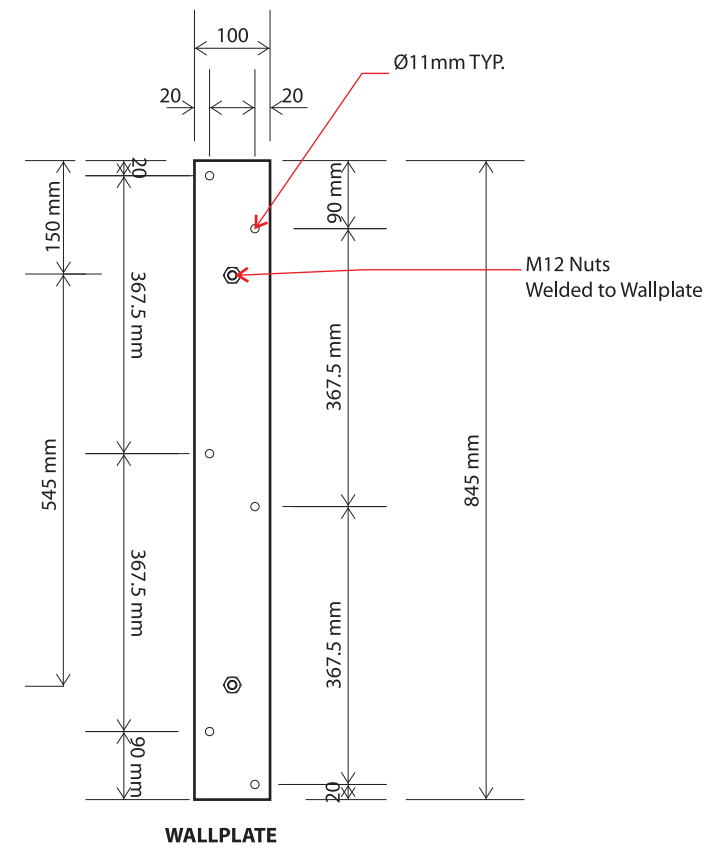
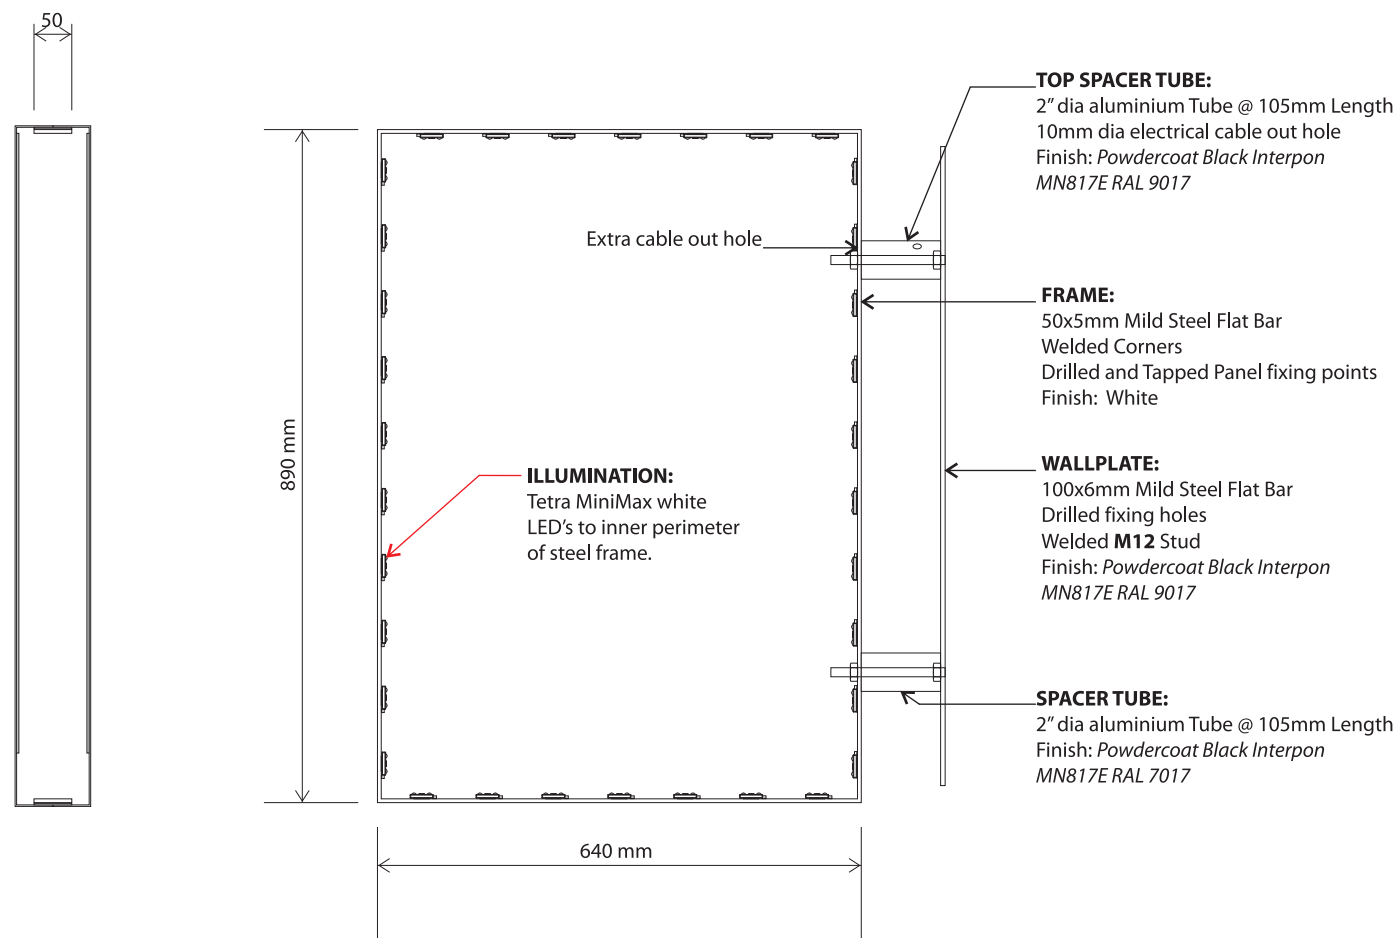
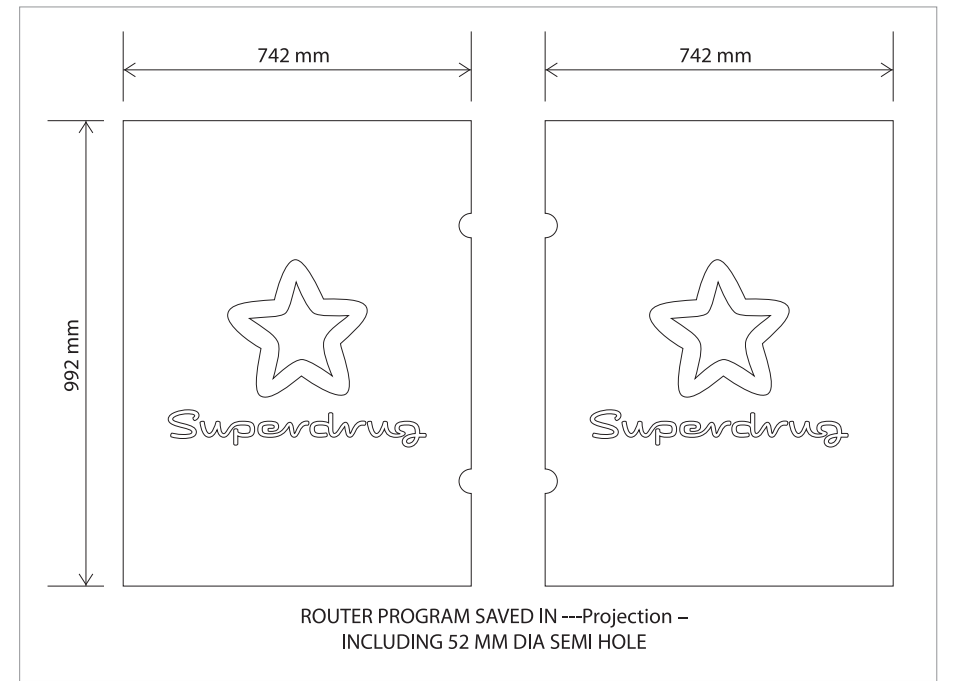


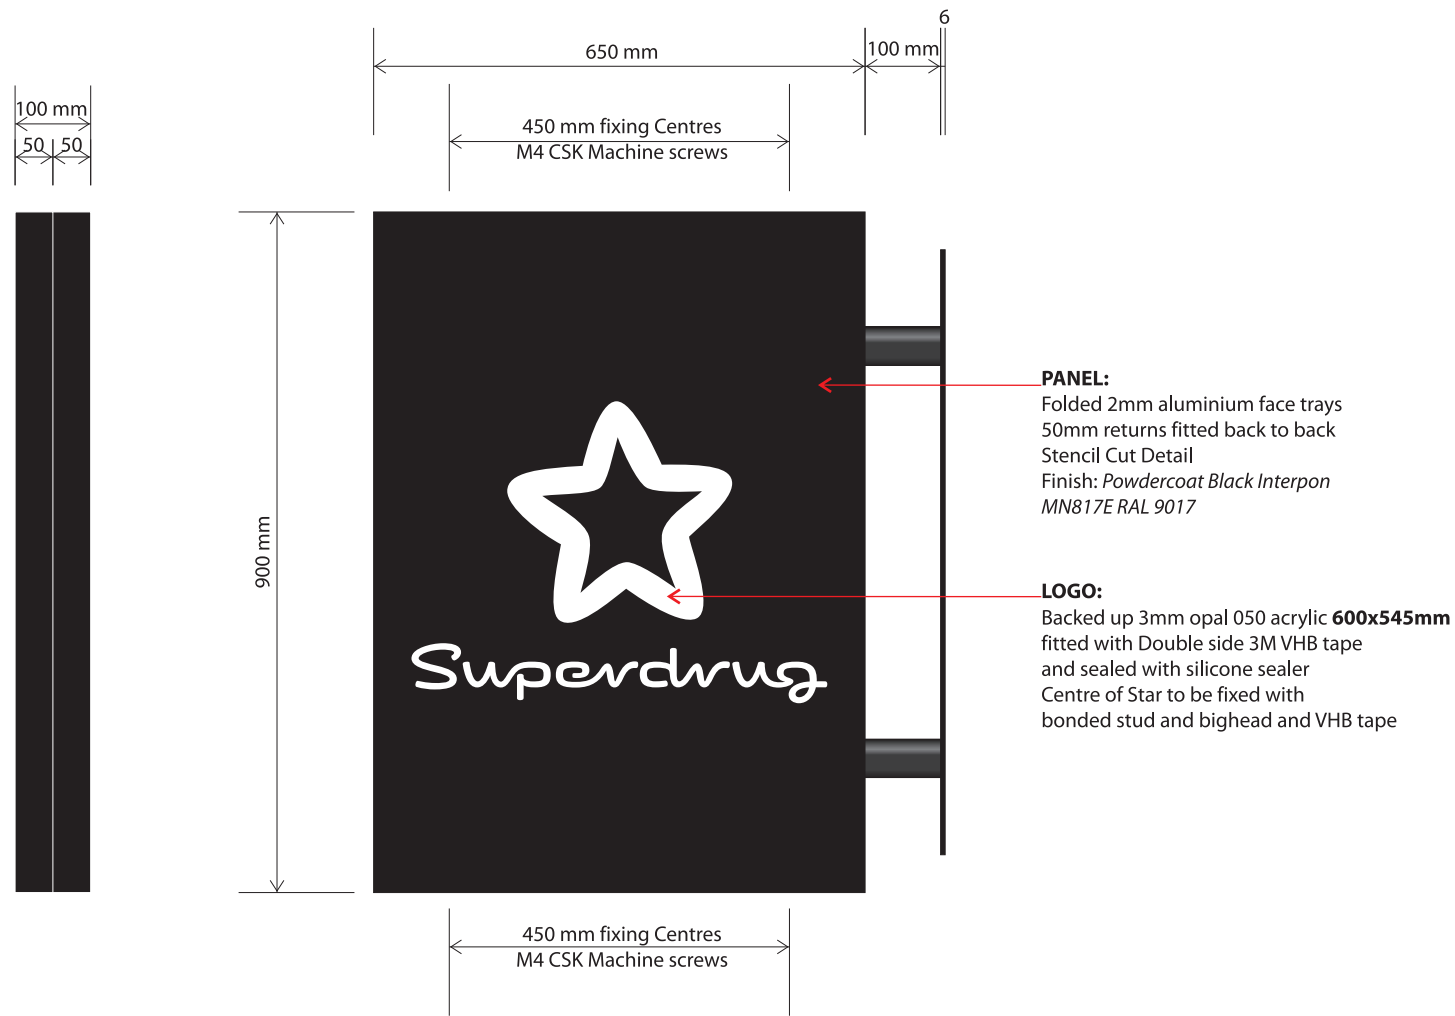

Littlehampton Projection Sign						
STATUS M	DRAWING NUMBER 40809-2	EDITION A	PAGE 1/1			
DATE 11/07/2012		DRAWN BY AAT	PROJECT MANAGER RW	SCALE 1:10 @ A3		
NOTES:						
REV EDITION -	REVISION NOTE -----			DATE --/--/----	SIGNED CHECKED	
This drawing/document is the property of Sign2000. It must not be copied (in whole or part) or used for manufacture without prior consent of the owner						