

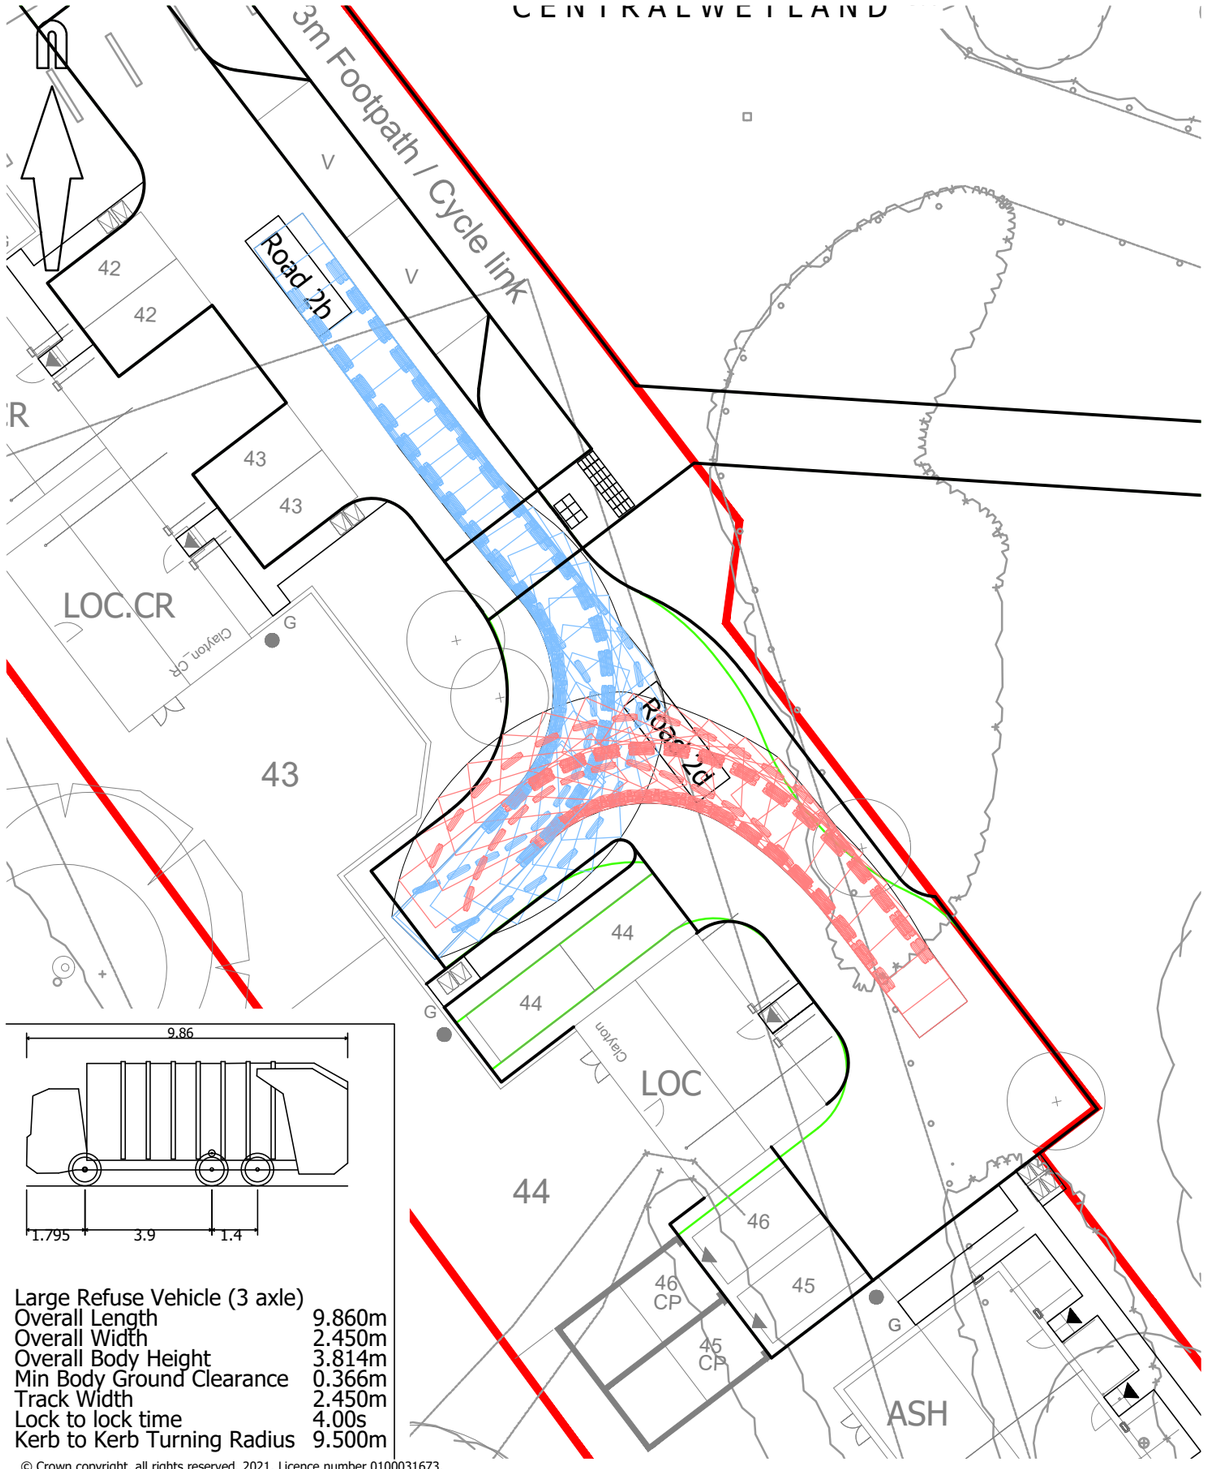


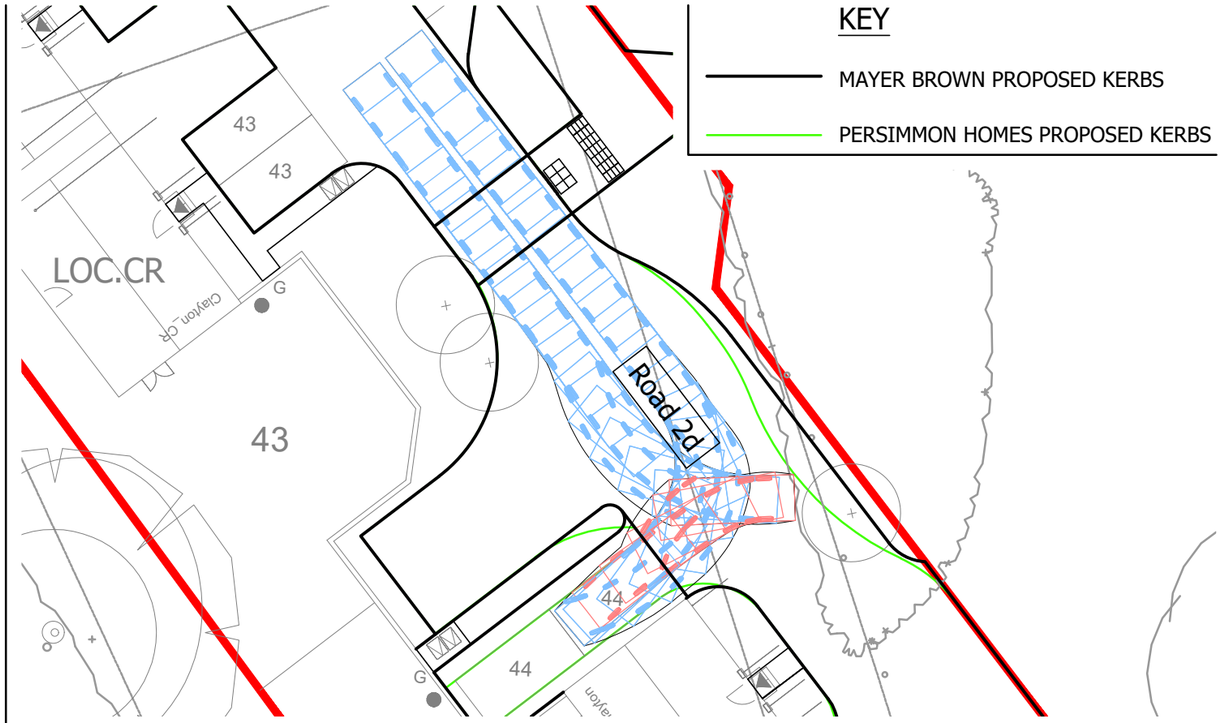

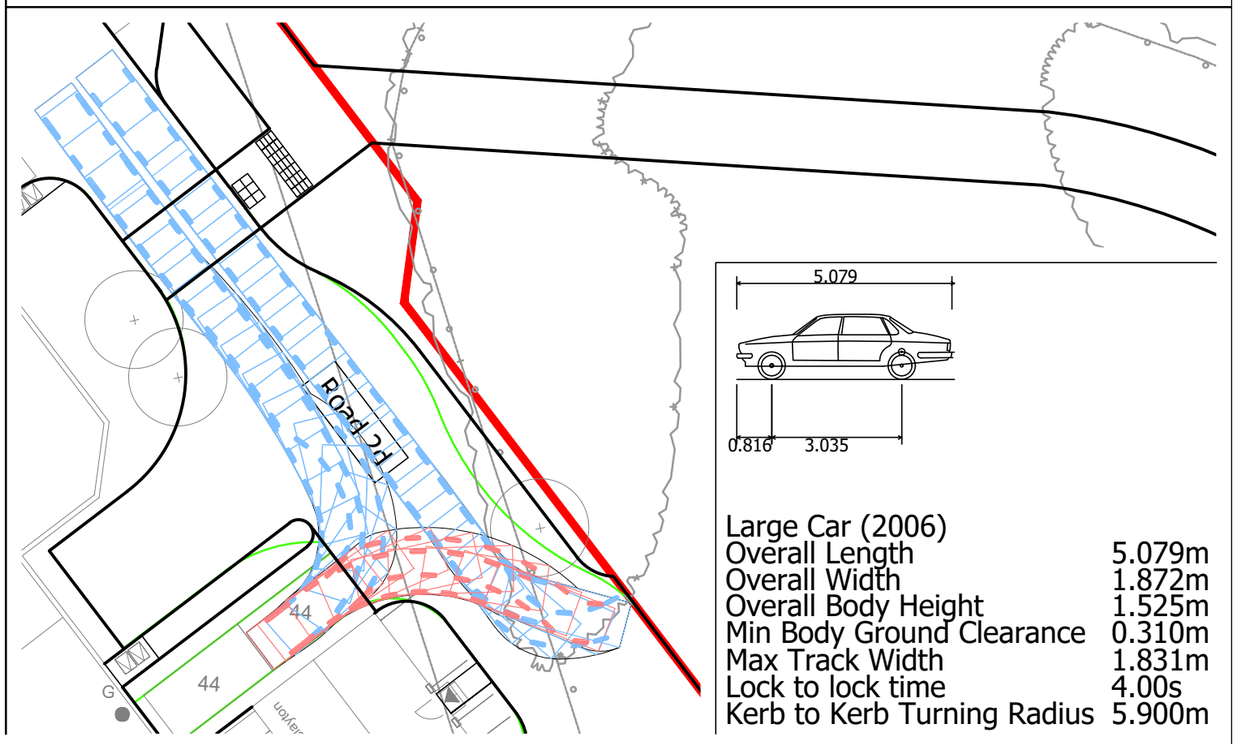

Large Refuse Vehicle (3 axle)

Overall Length	9.860m
Overall Width	2.450m
Overall Body Height	3.814m
Min Body Ground Clearance	0.366m
Track Width	2.450m
Lock to lock time	4.00s
Kerb to Kerb Turning Radius	9.500m

Large Car (2006)

Overall Length	5.079m
Overall Width	1.872m
Overall Body Height	1.525m
Min Body Ground Clearance	0.310m
Max Track Width	1.831m
Lock to lock time	4.00s
Kerb to Kerb Turning Radius	5.900m

© Crown copyright, all rights reserved. 2021. Licence number 0100031673.

mayer brown

Mayer Brown Limited
Lion House Oriental Road Woking Surrey GU22 8AR
Telephone 01483 750 508 Fax 01483 750 437
wokingoffice@mayerbrown.co.uk www.mayerbrown.co.uk

client

PERSIMMON HOMES THAMES VALLEY

project

PHASE 4, LITTLEHAMPTON

title

SWEPT PATH ANALYSIS
HGV USING TURNING HEAD &
LARGE CAR REVERSING/FORWARD INTO
PLOT 44 CAR PARKING SPACE

scale	drawn by	checked by
1:250 @ A3	TC	SF

date	cad file	suitability	rev.
MAY 2021	MBTK210520-1		P1

drawing number

MBTK210520-1

ARUN DISTRICT COUNCIL LU/186/21/RES