

 


APPENDIX B: Phase 4 External Works Plan

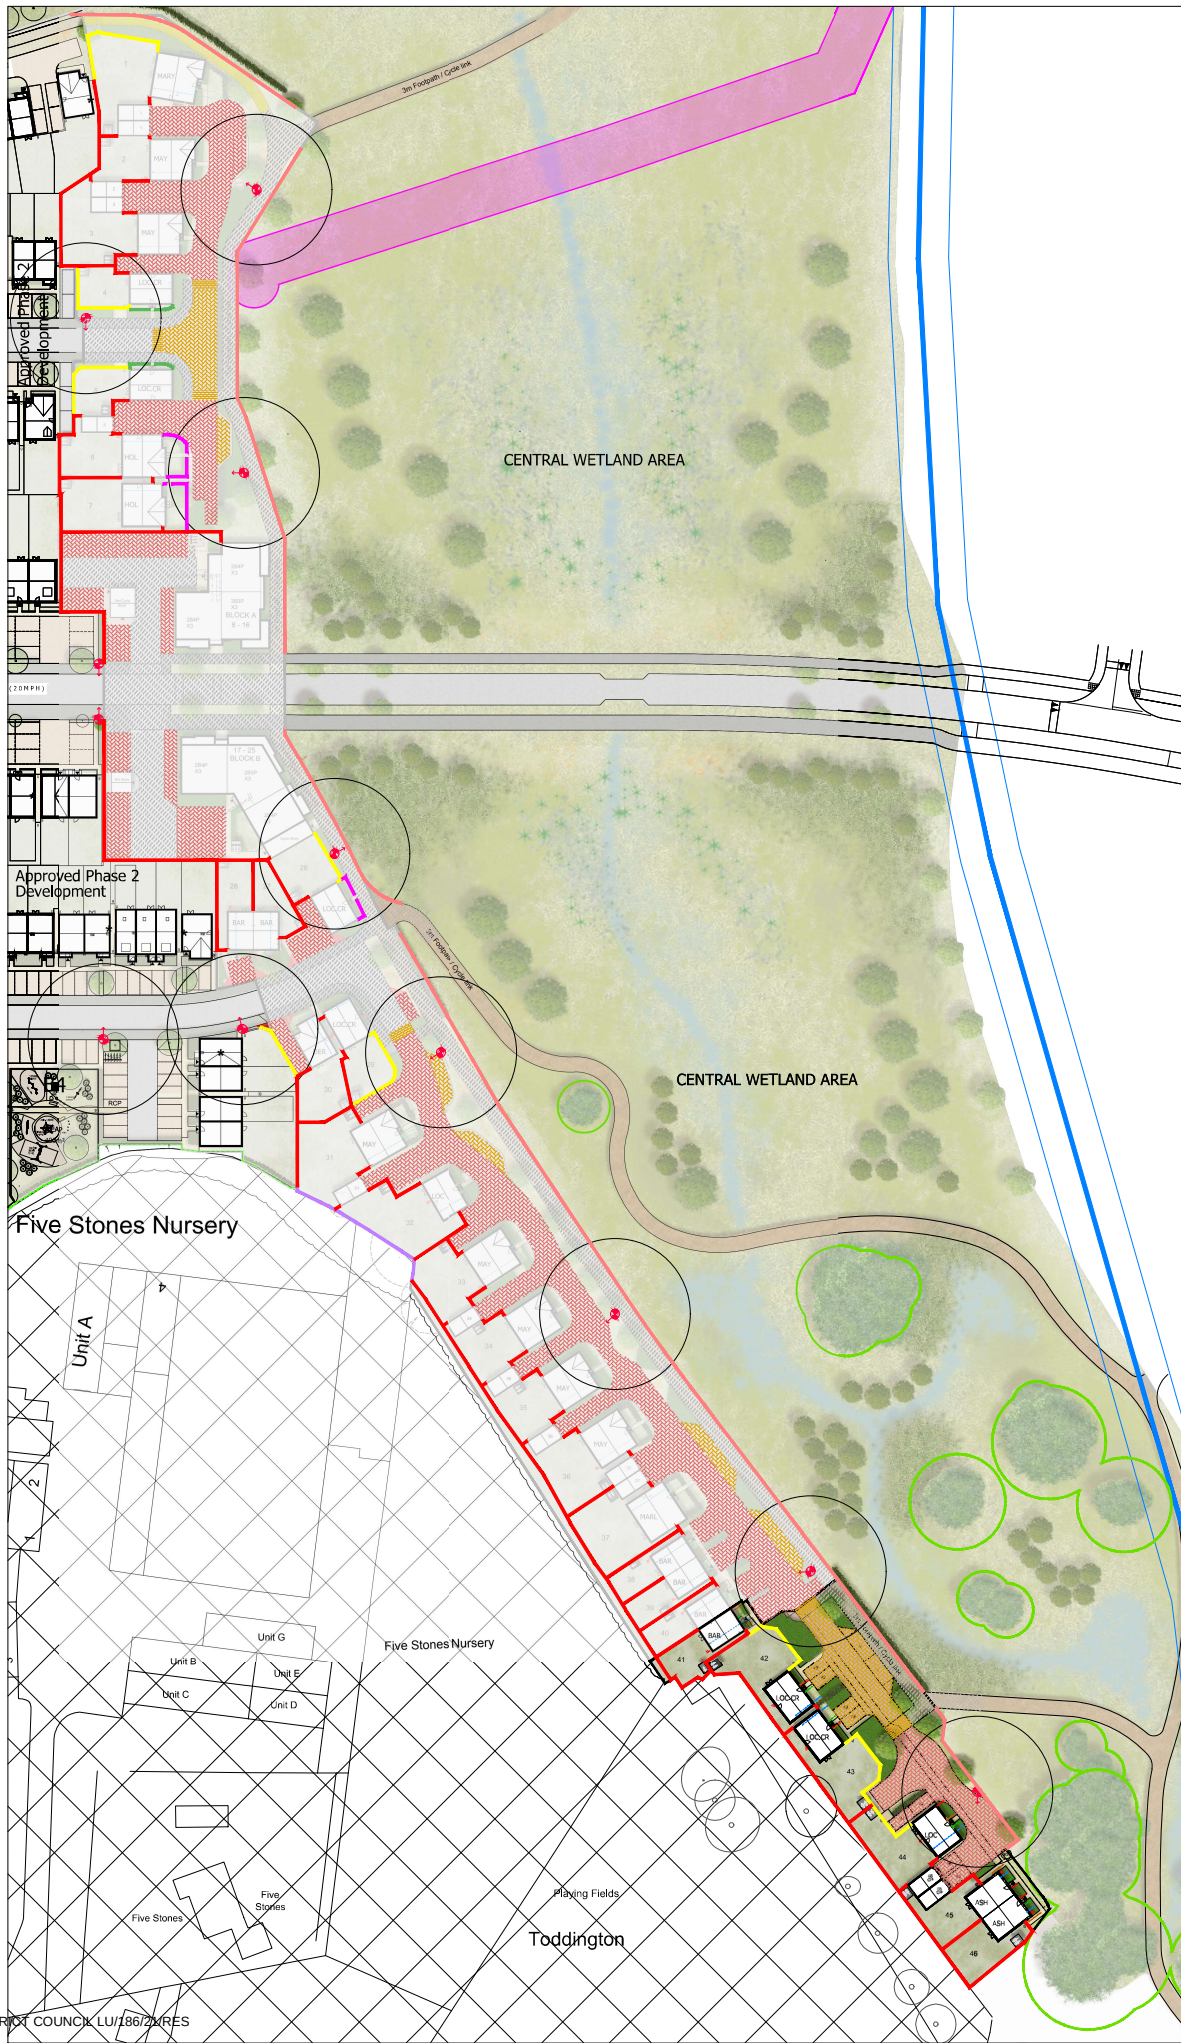

- LEGEND**
- Shed/Cycle Store - 2m x 1.2m (1 space) for 2 bed houses & 2m x 1.8m (2 spaces) for 3+ houses. All sheds to have concrete bases, with cast in lifting facility.
 - Location of Street Lighting Column.
 - Utility Services Location.
 - Location of Boiler Plant.
 - Location of 'As Built' Rising Main.
 - Location of 'As Built' Gas Easement.
- LEGEND - BOUNDARY TREATMENT TYPES**
- 1.8m Close Boarded Fence
 - 1.8m Brick Wall with Brick on Edge coping
 - 0.6m Timber Knee Rail Fence
 - 2.0m Acoustic Fencing
 - Low level railing with brick piers
 - 1.2m Metal Railings
- * refer to means of enclosure plan for details.
NOTE: refer to engineers' drawing for location of retaining walls
- LEGEND - SURFACE FINISHES**
- Blumen Macadam Carriageways & Cycleways / Footways
 - Herringbone Block paving - Bracken
 - Herringbone Block paving - Brindle
 - Block paving (Ramp) - Brindle
 - Self Binding, Compacted Gravel (Buff Coloured) with timber edging.
- LEGEND - TREES**
- Existing Trees to be removed.

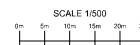

Persimmon Homes Thames Valley
Persimmon House, Kint Road,
Cannock, Surrey GU11 3TQ
Tel: 01276 808080

Phase 2B
Littlehampton

DATE: April 2021
SCALE: 1:500 @ A1
Proj No: 545_PA_AP2_109

Drawing Title: External Works Plan

Drawing Status: SUBMITTED

Drawn: AT
Checked: ME
Rev: -

APPENDIX C: Phase 4 Location within Masterplan

PROPOSED PHASE 4 IN RELATION TO EXISTING PHASE 2



APPENDIX D: Phase 4 Surface & Foul Drainage Plans