



Block A

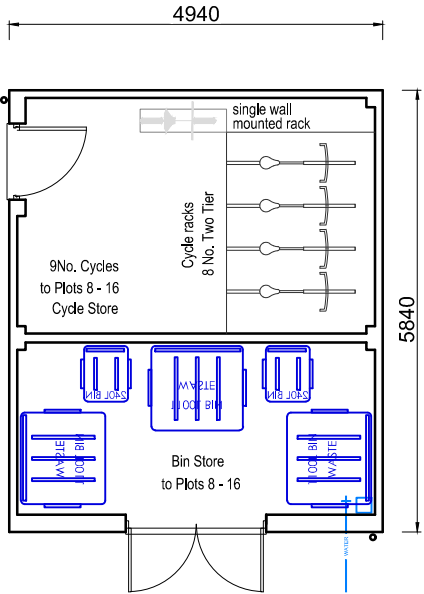

BLOCK A - BIN/CYCLE STORE

Plots: 8 - 16

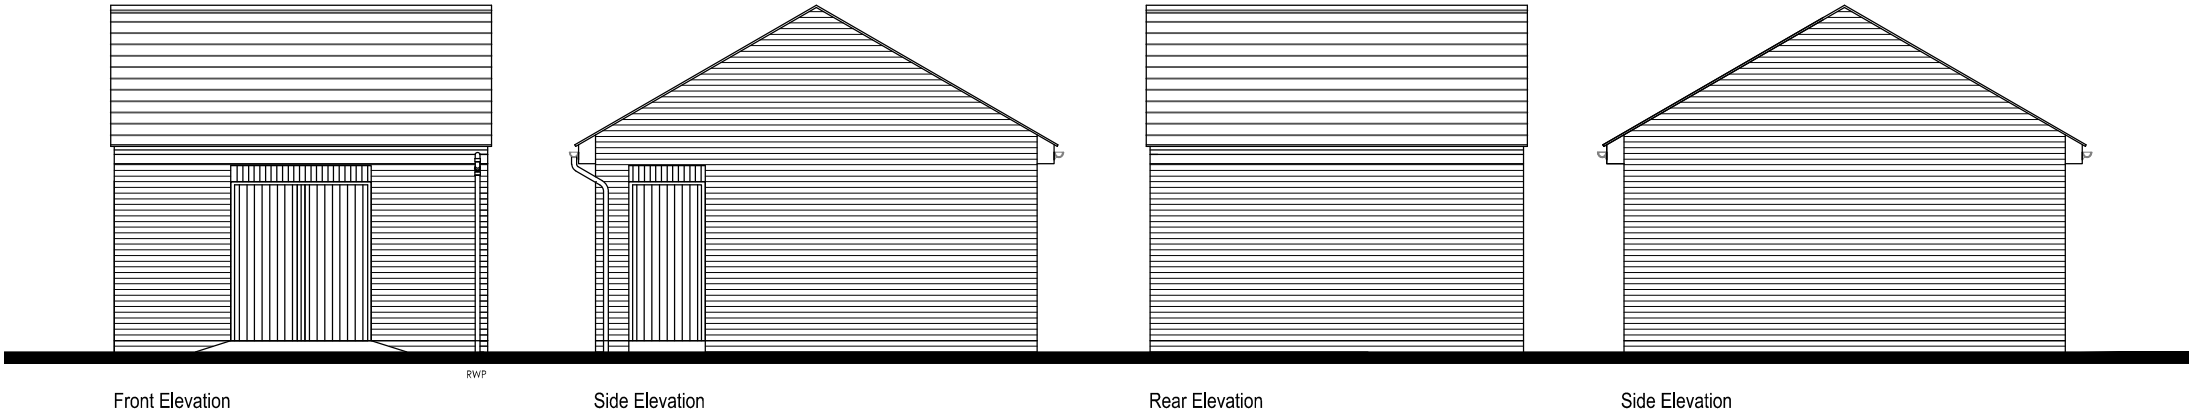

Scale
1:100

-	-	-
Rev		Date
 PERSIMMON Together, we make a home Persimmon Homes Thames Valley Persimmon House, Knoll Road, Camberley, Surrey GU15 3TQ Tel: 01276 808080		
Site: Phase 2B Littlehampton NMA Application		Date: May 2021
Scale: 1:100 @ A3		Org No: 545_PL_NMA_BCS_100
Drawing Title: Bin & Cycle Store - Detached Proposed Plans & Elevations		
Drawing Status: SUBMITTED		Drawn: AT
		Checked: ME/RC
		Rev: -