



Block B

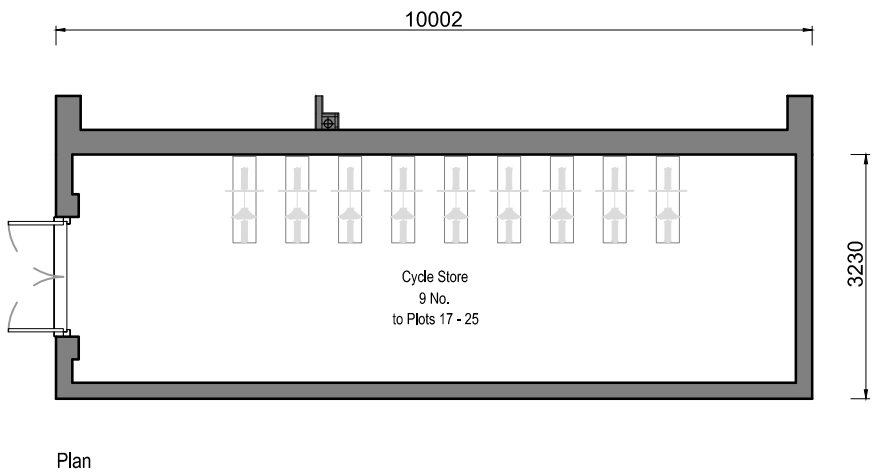

BLOCK B - CYCLE STORE

Plots: 17 - 25

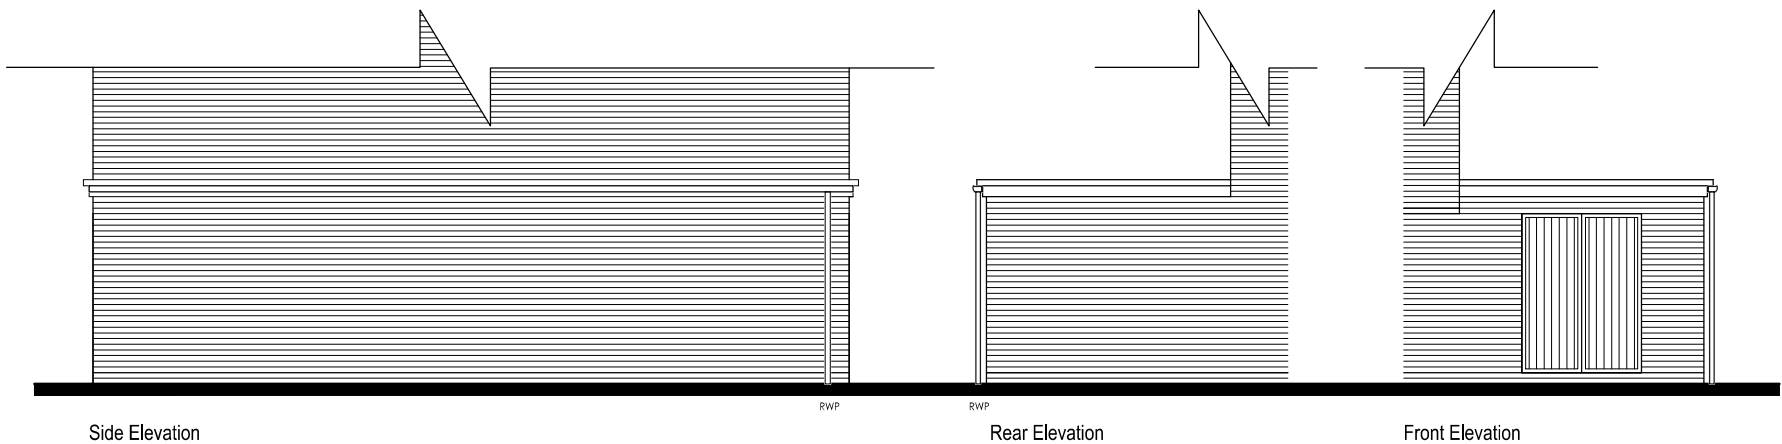

Scale
1:100

-	-	-
-	-	-
-	-	-
Rev		Date

**PERSIMMON**
Together, we make a home

Persimmon Homes Thames Valley
Persimmon House, Knoll Road,
Camberley, Surrey GU15 3TQ
Tel: 01276 808080

Site: Phase 2B Littlehampton NMA Application	Date: May 2021
	Scale: 1:100 @ A3
	Org No: 545_PL_NMA_CS_100

Drawing Title:
**Cycle Store - Block B - attached
Proposed Plans & Elevations**

Drawing Status: SUBMITTED	Drawn: AT	Checked: ME/RC
	Rev: -	