

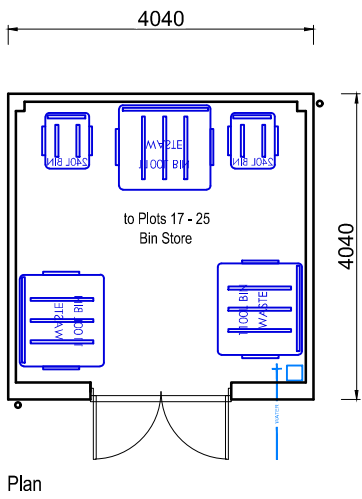


Block B

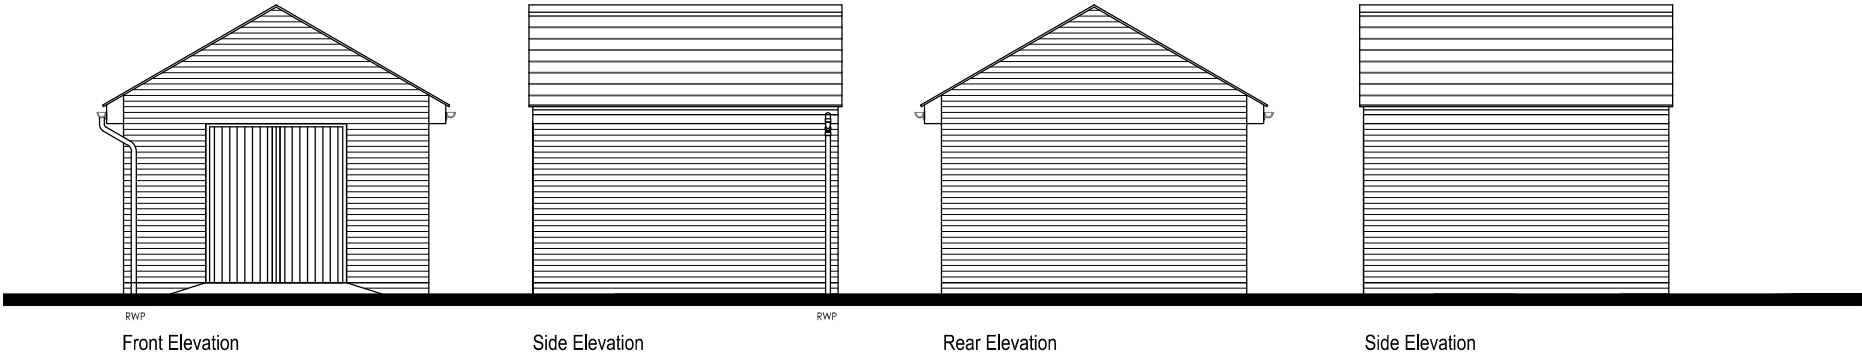

BLOCK B - BIN STORE

Plots: 17 - 25

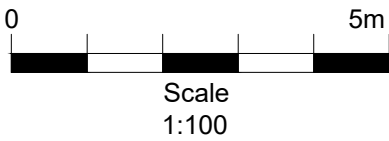

-	-	-
-	-	-
-	-	-
Rev		Date

**PERSIMMON**
Together, we make a home
Persimmon Homes Thames Valley
Persimmon House, Knoll Road,
Camberley, Surrey GU15 3TQ
Tel: 01276 808080

Site:	Date:
Phase 2B Littlehampton NMA Application	May 2021
Scale:	1:100 @ A3
Org No:	545_PL_NMA_BS_100

Drawing Title:	
Bin Store - Detached Proposed Plans & Elevations	
Drawing Status:	Drawn: AT Checked: ME/RC
SUBMITTED	Rev: -