
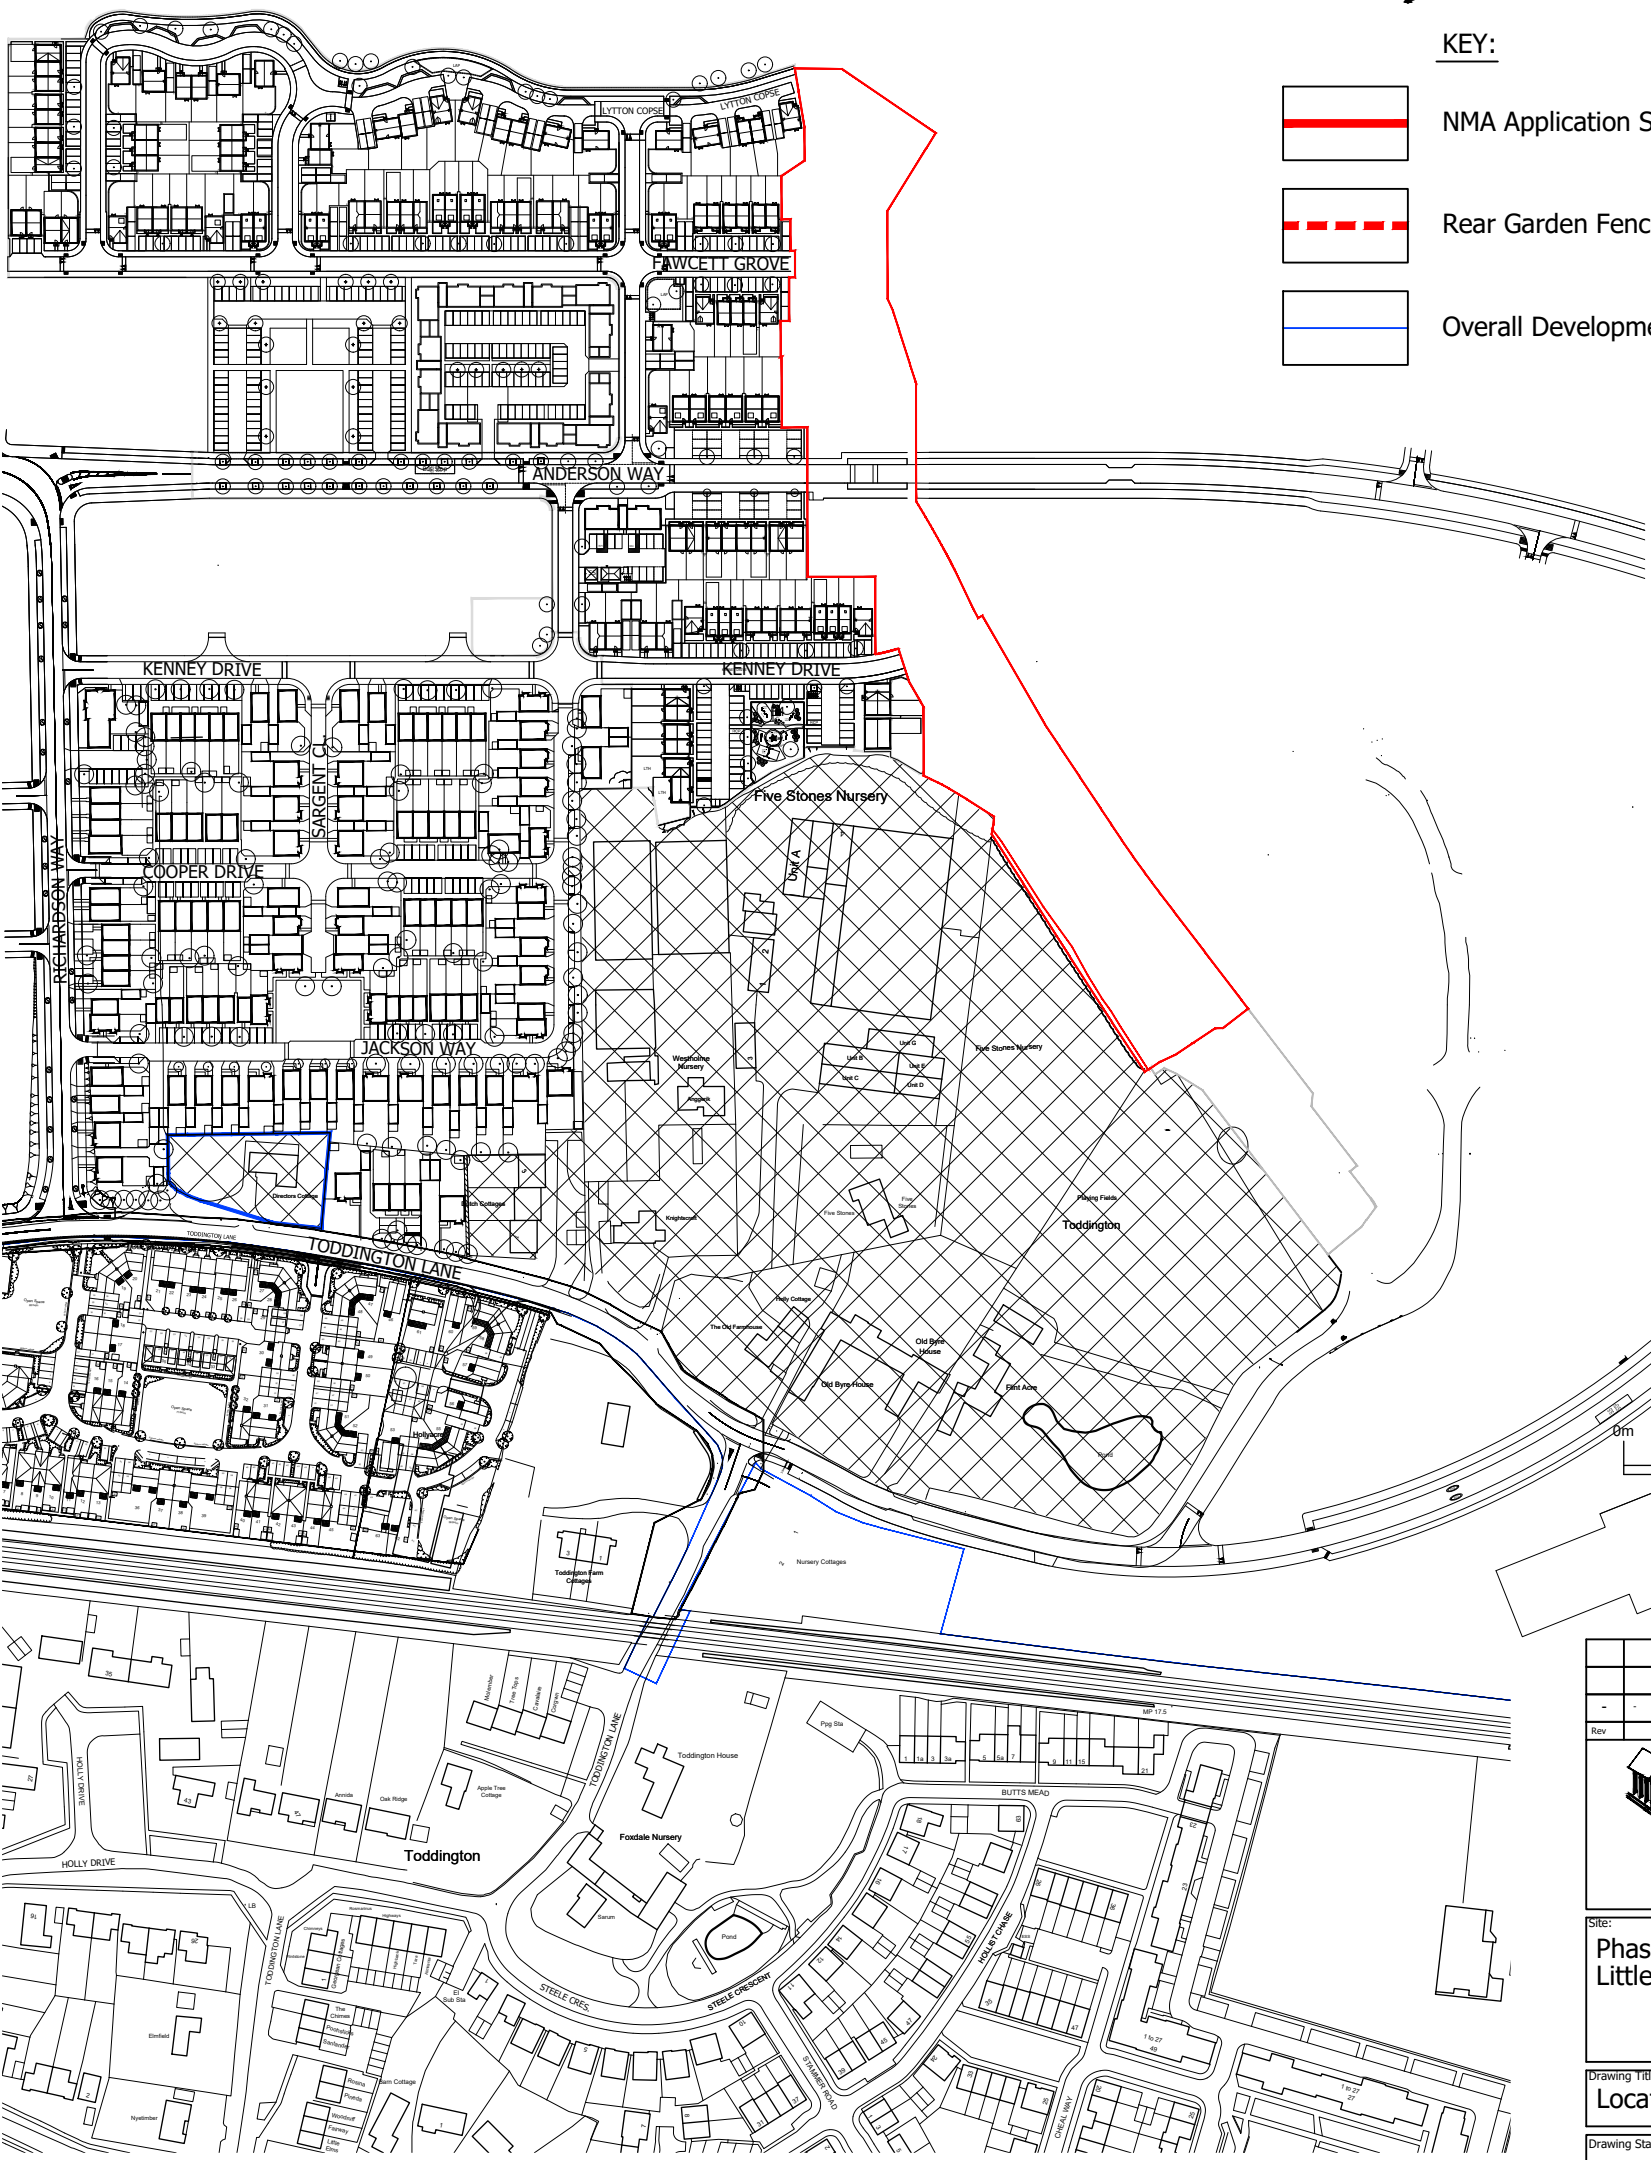


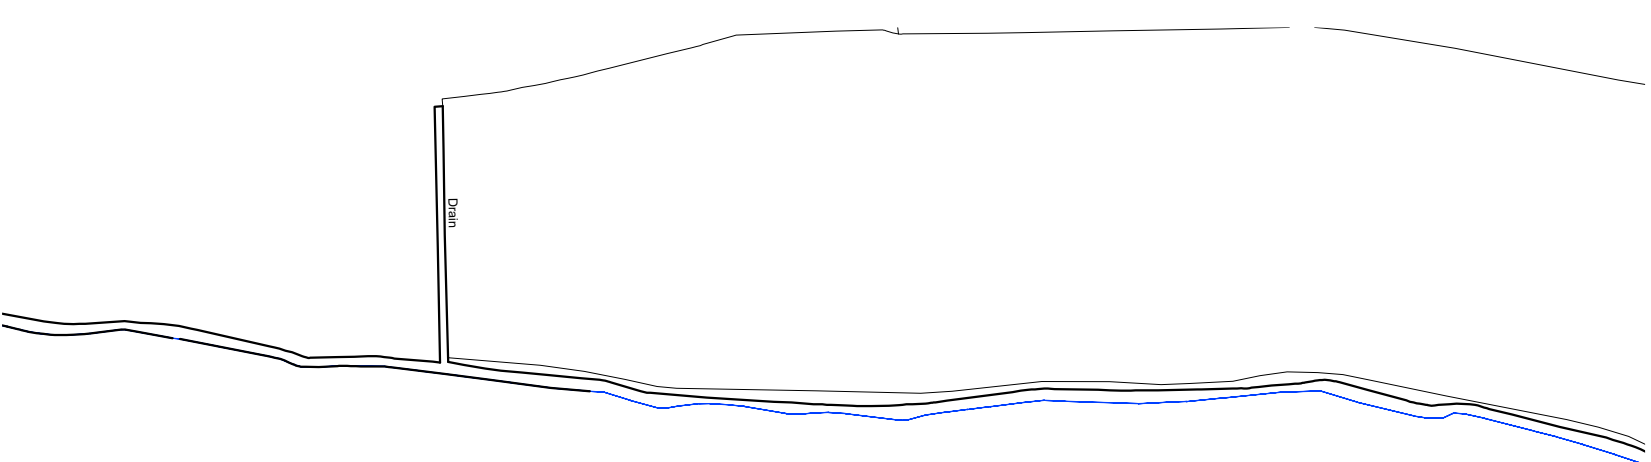

- KEY:**
- NMA Application Site Boundary
 - Rear Garden Fence Line to plots 33 - 41
 - Overall Development Boundary

Rev		Date	
-		-	
 PERSIMMON Together, we make a home			
Persimmon Homes Thames Valley Persimmon House, Knoll Road, Camberley, Surrey GU15 3TQ Tel: 01276 808080			
Site: Phase 2B Littlehampton		Date: April 2021	
		Scale: 1:2500 @ A3P	
		Org No: 545_PL_NMA_001	
Drawing Title: Location Plan			
Drawing Status: SUBMITTED		Drawn by: AT	
		Checked by: RC	
		Rev: -	