


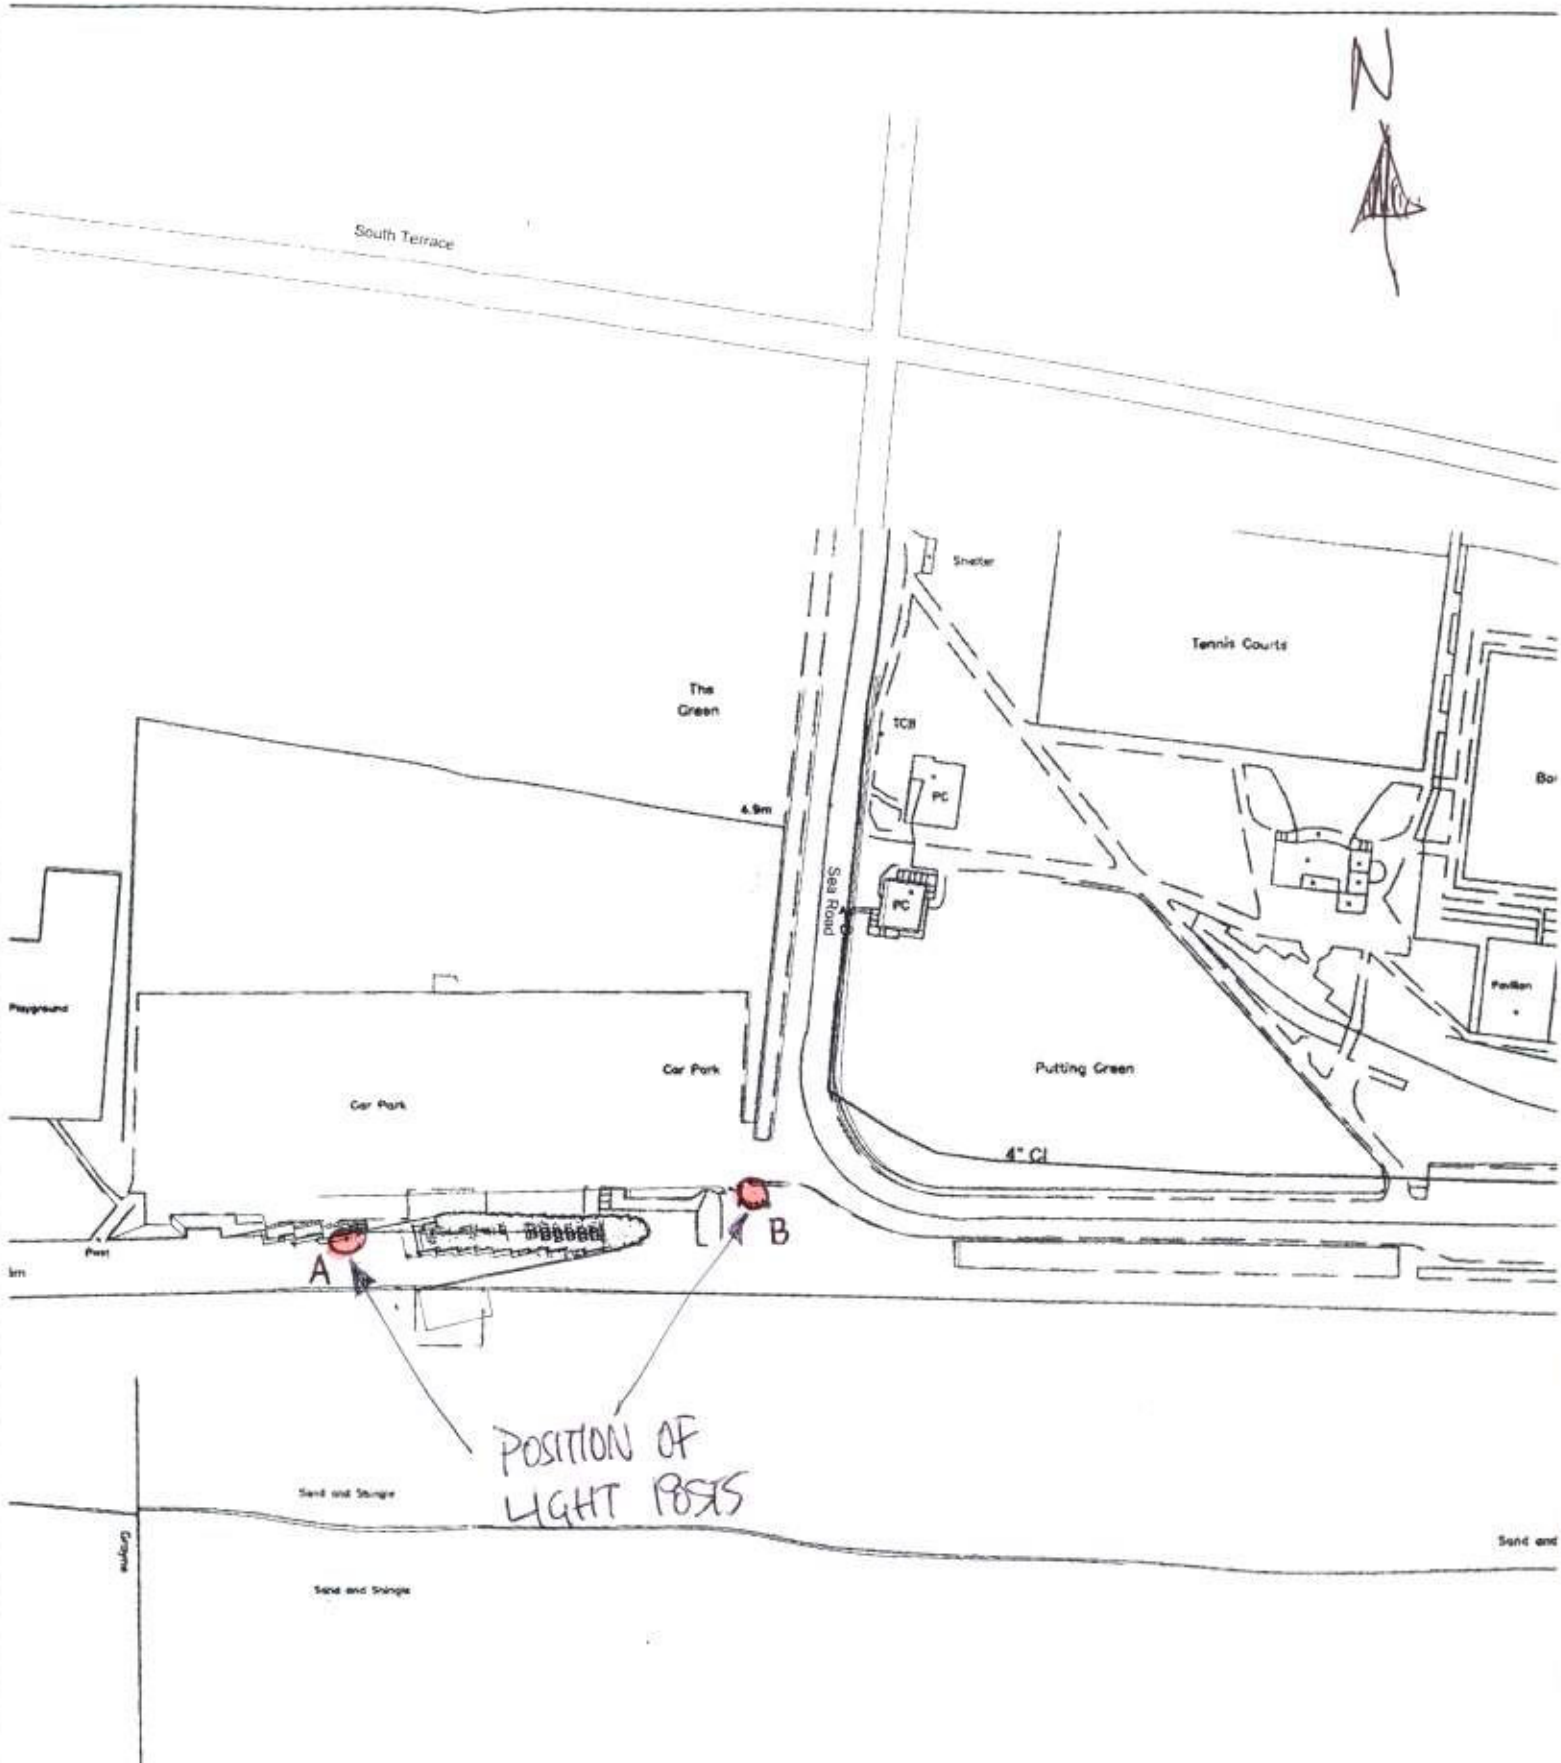

DATE	DESCRIPTION	EAST BEACH CAFE, LITTLEHAMPTON LOCATION PLAN			
10 Mar 06	Leasehold plan	SCALE 1:1250	DATE 12 Sep 05	DRAWN	CHECKED
		T h o m a s H e a t h e r			
		16 Acton Street London WC1X 9NG tel: 0			