




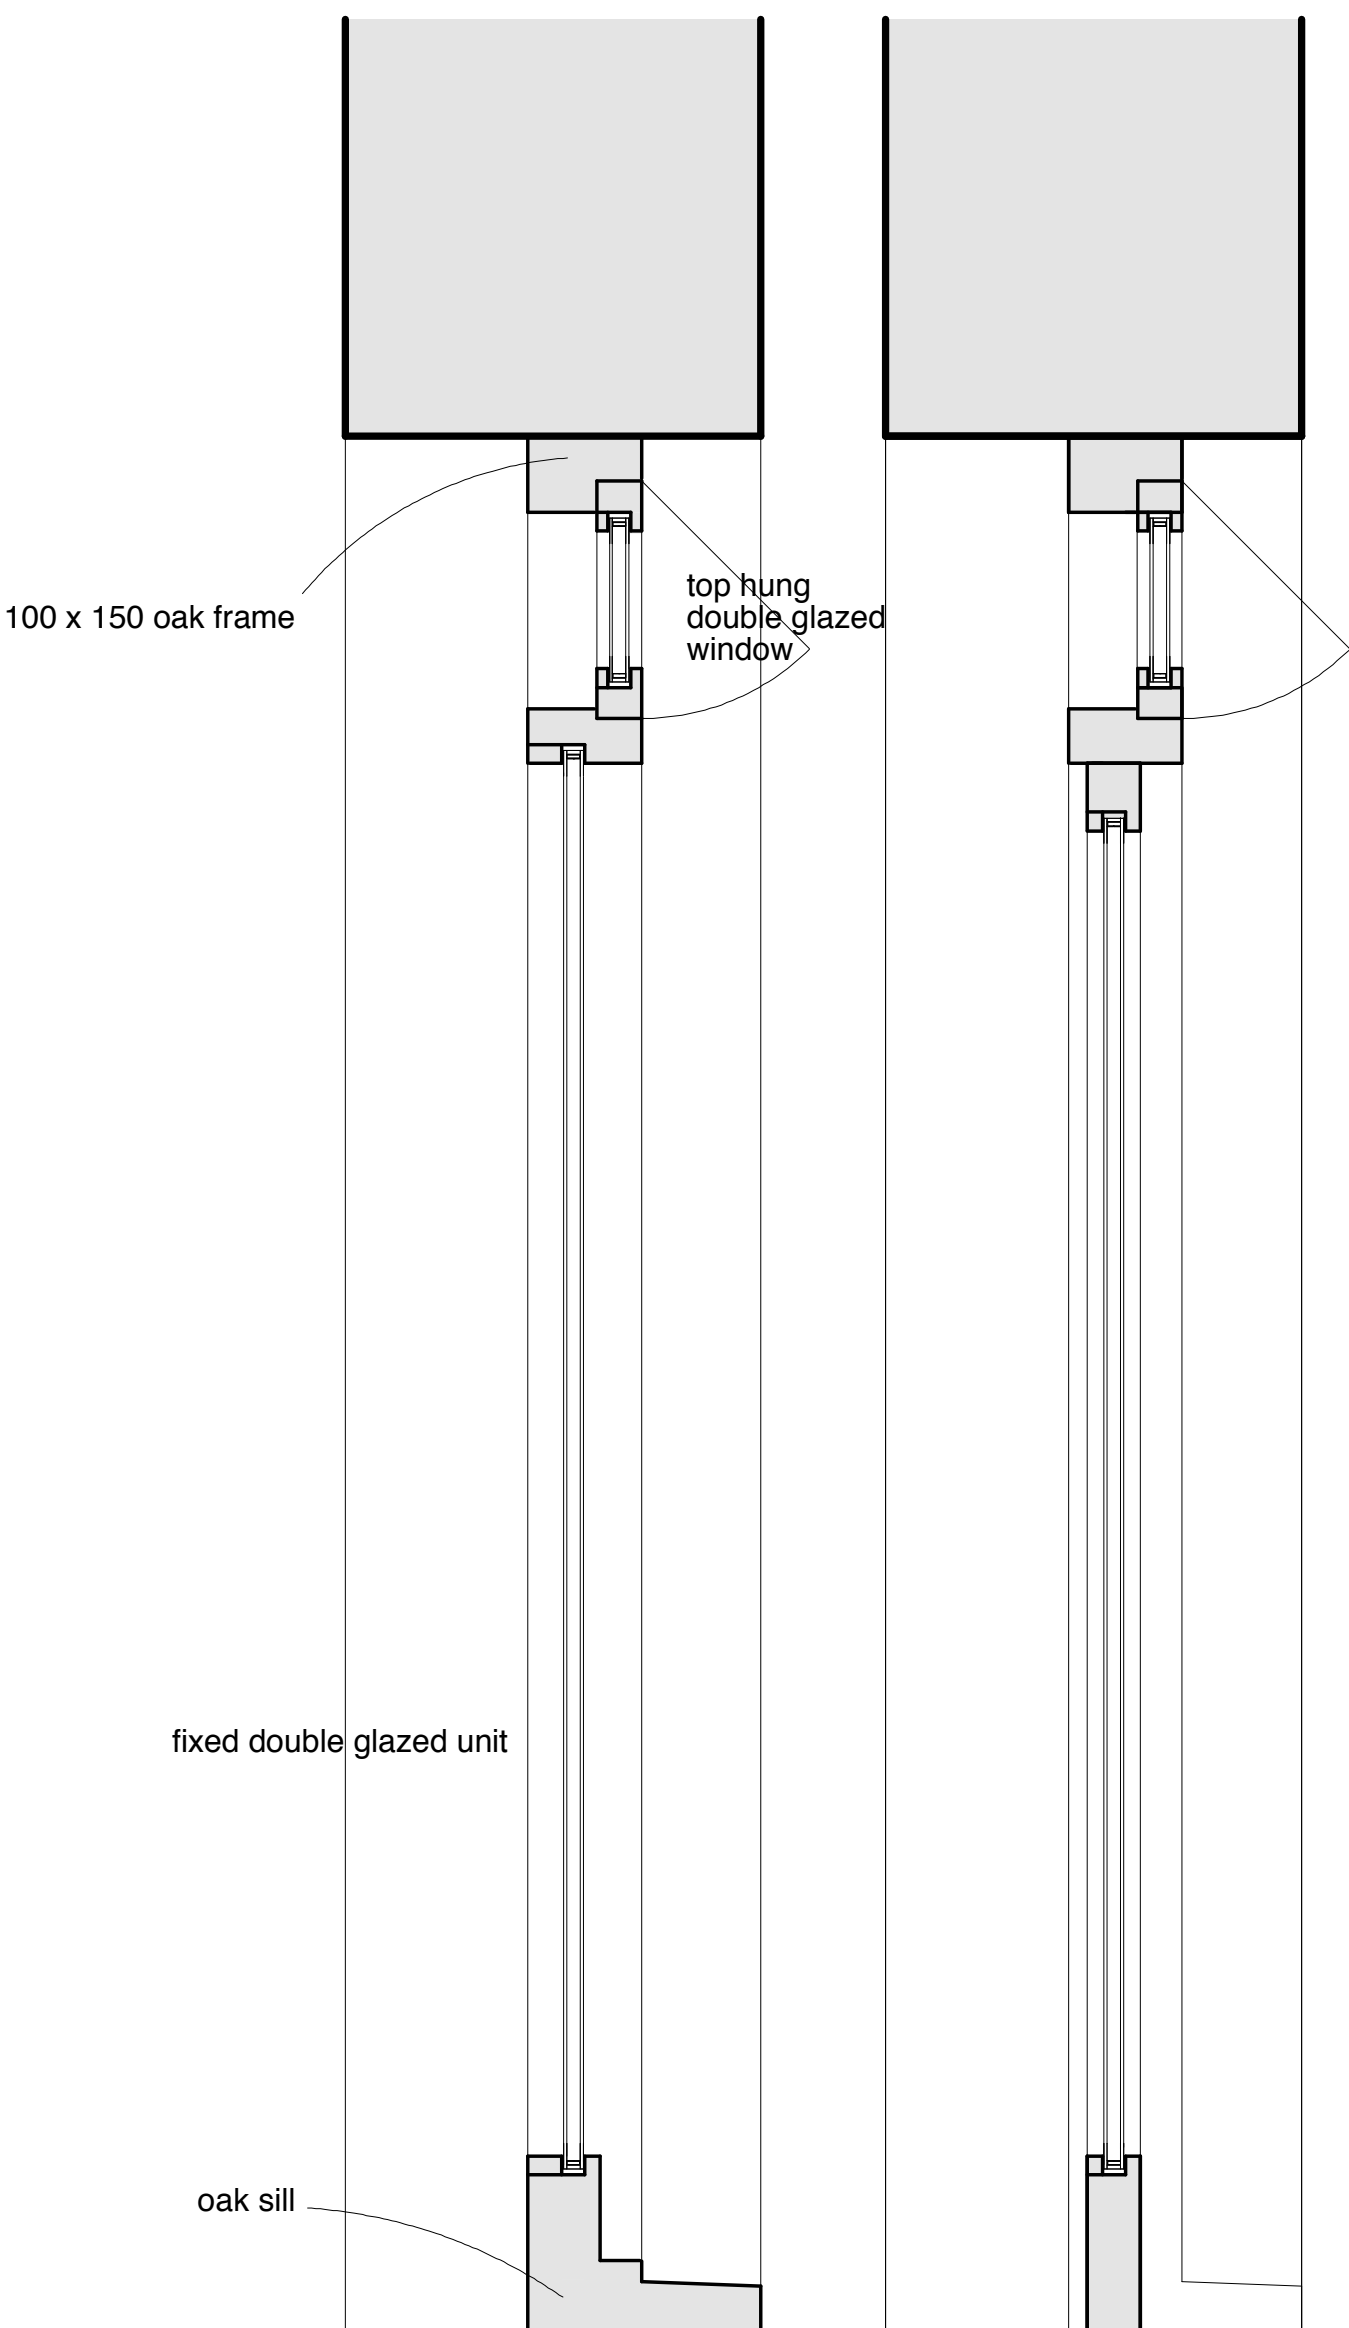


Typical Elevation of Glazed Screen

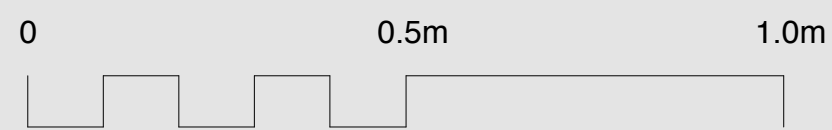

Sections through Glazed Screen

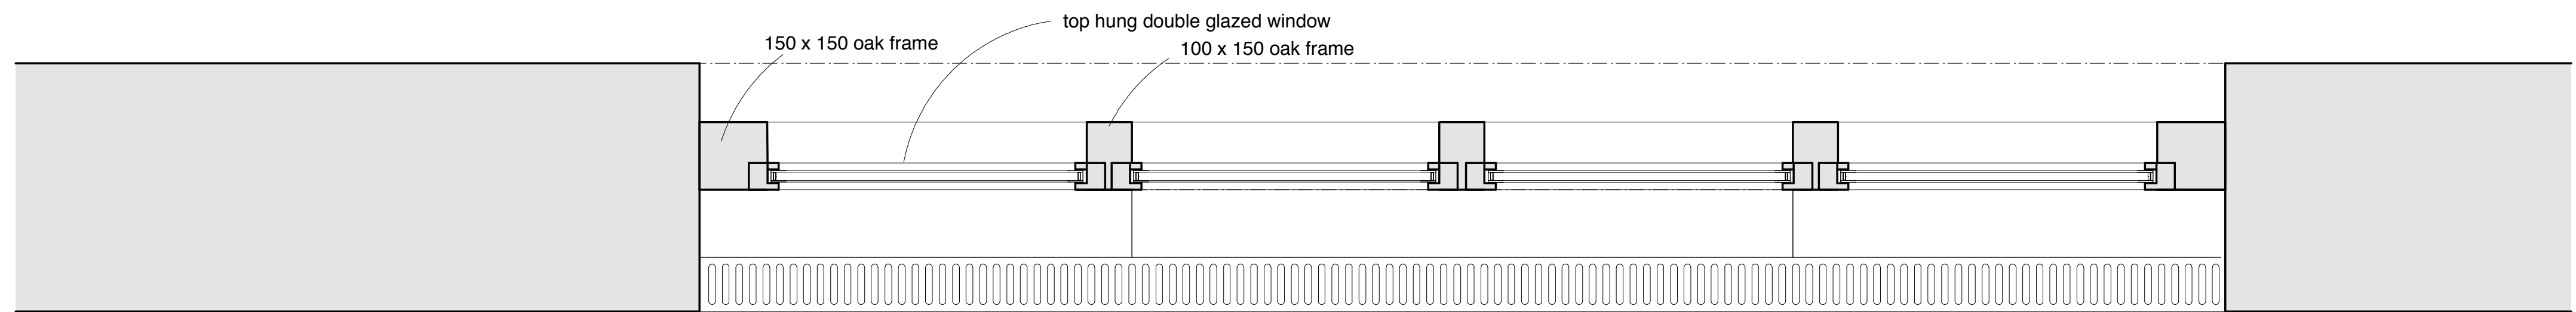

Upper plan through glazed screen clerestory

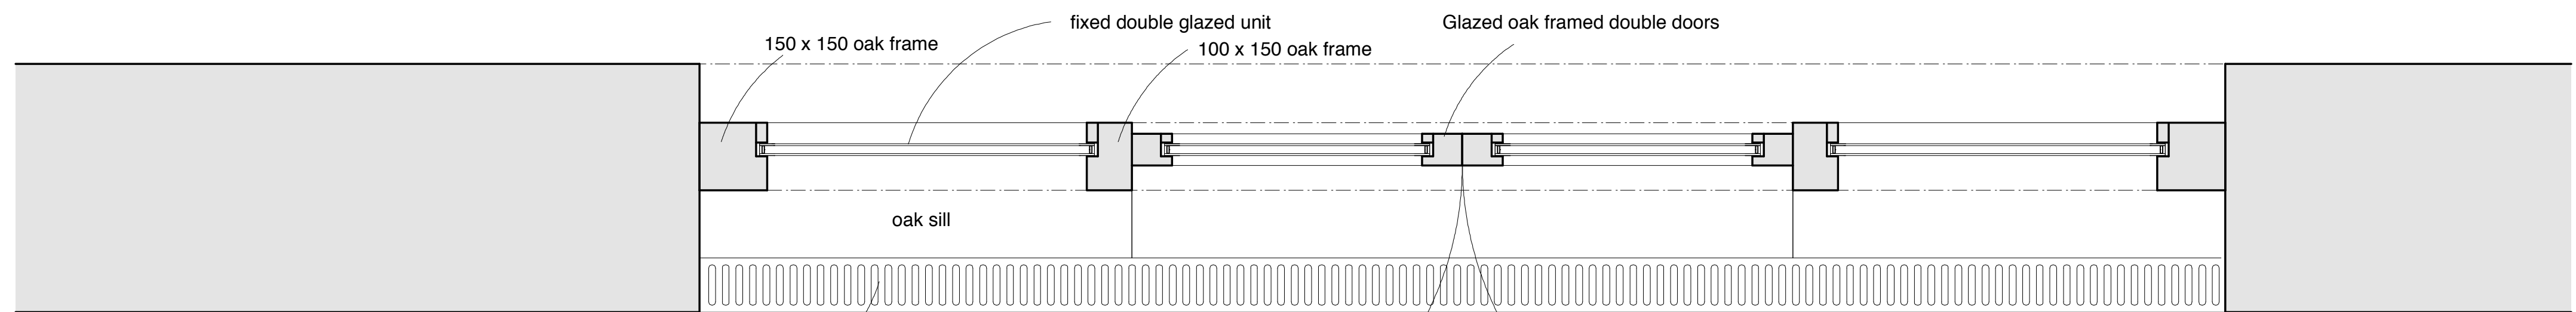

Lower plan through glazed screen French doors

PLANNING CONDITIONS

This drawing is copyright and should not be reproduced without the permission of the Architect.

Project The Old Barn
Toddington House, Toddington
Lane, Littlehampton, BN17 6JX

Drawing Proposed Joinery Details
Glazed screens and
French Doors

Scale 1:10 @ A1
1:20 @ A3 Date 20.07.12

Job no./Drawing no.

317 / J1

ACRONYM Architecture & Design
Alan Cronshaw RIBA
292 Ditchling Road, Brighton, East Sussex, BN1 6JF. Tel: 01273 500 087
141 North End Road, London, W14 9NH. Tel: 020 7602 2060
email: mail@alancronshaw.com
web: www.alancronshaw.com

