


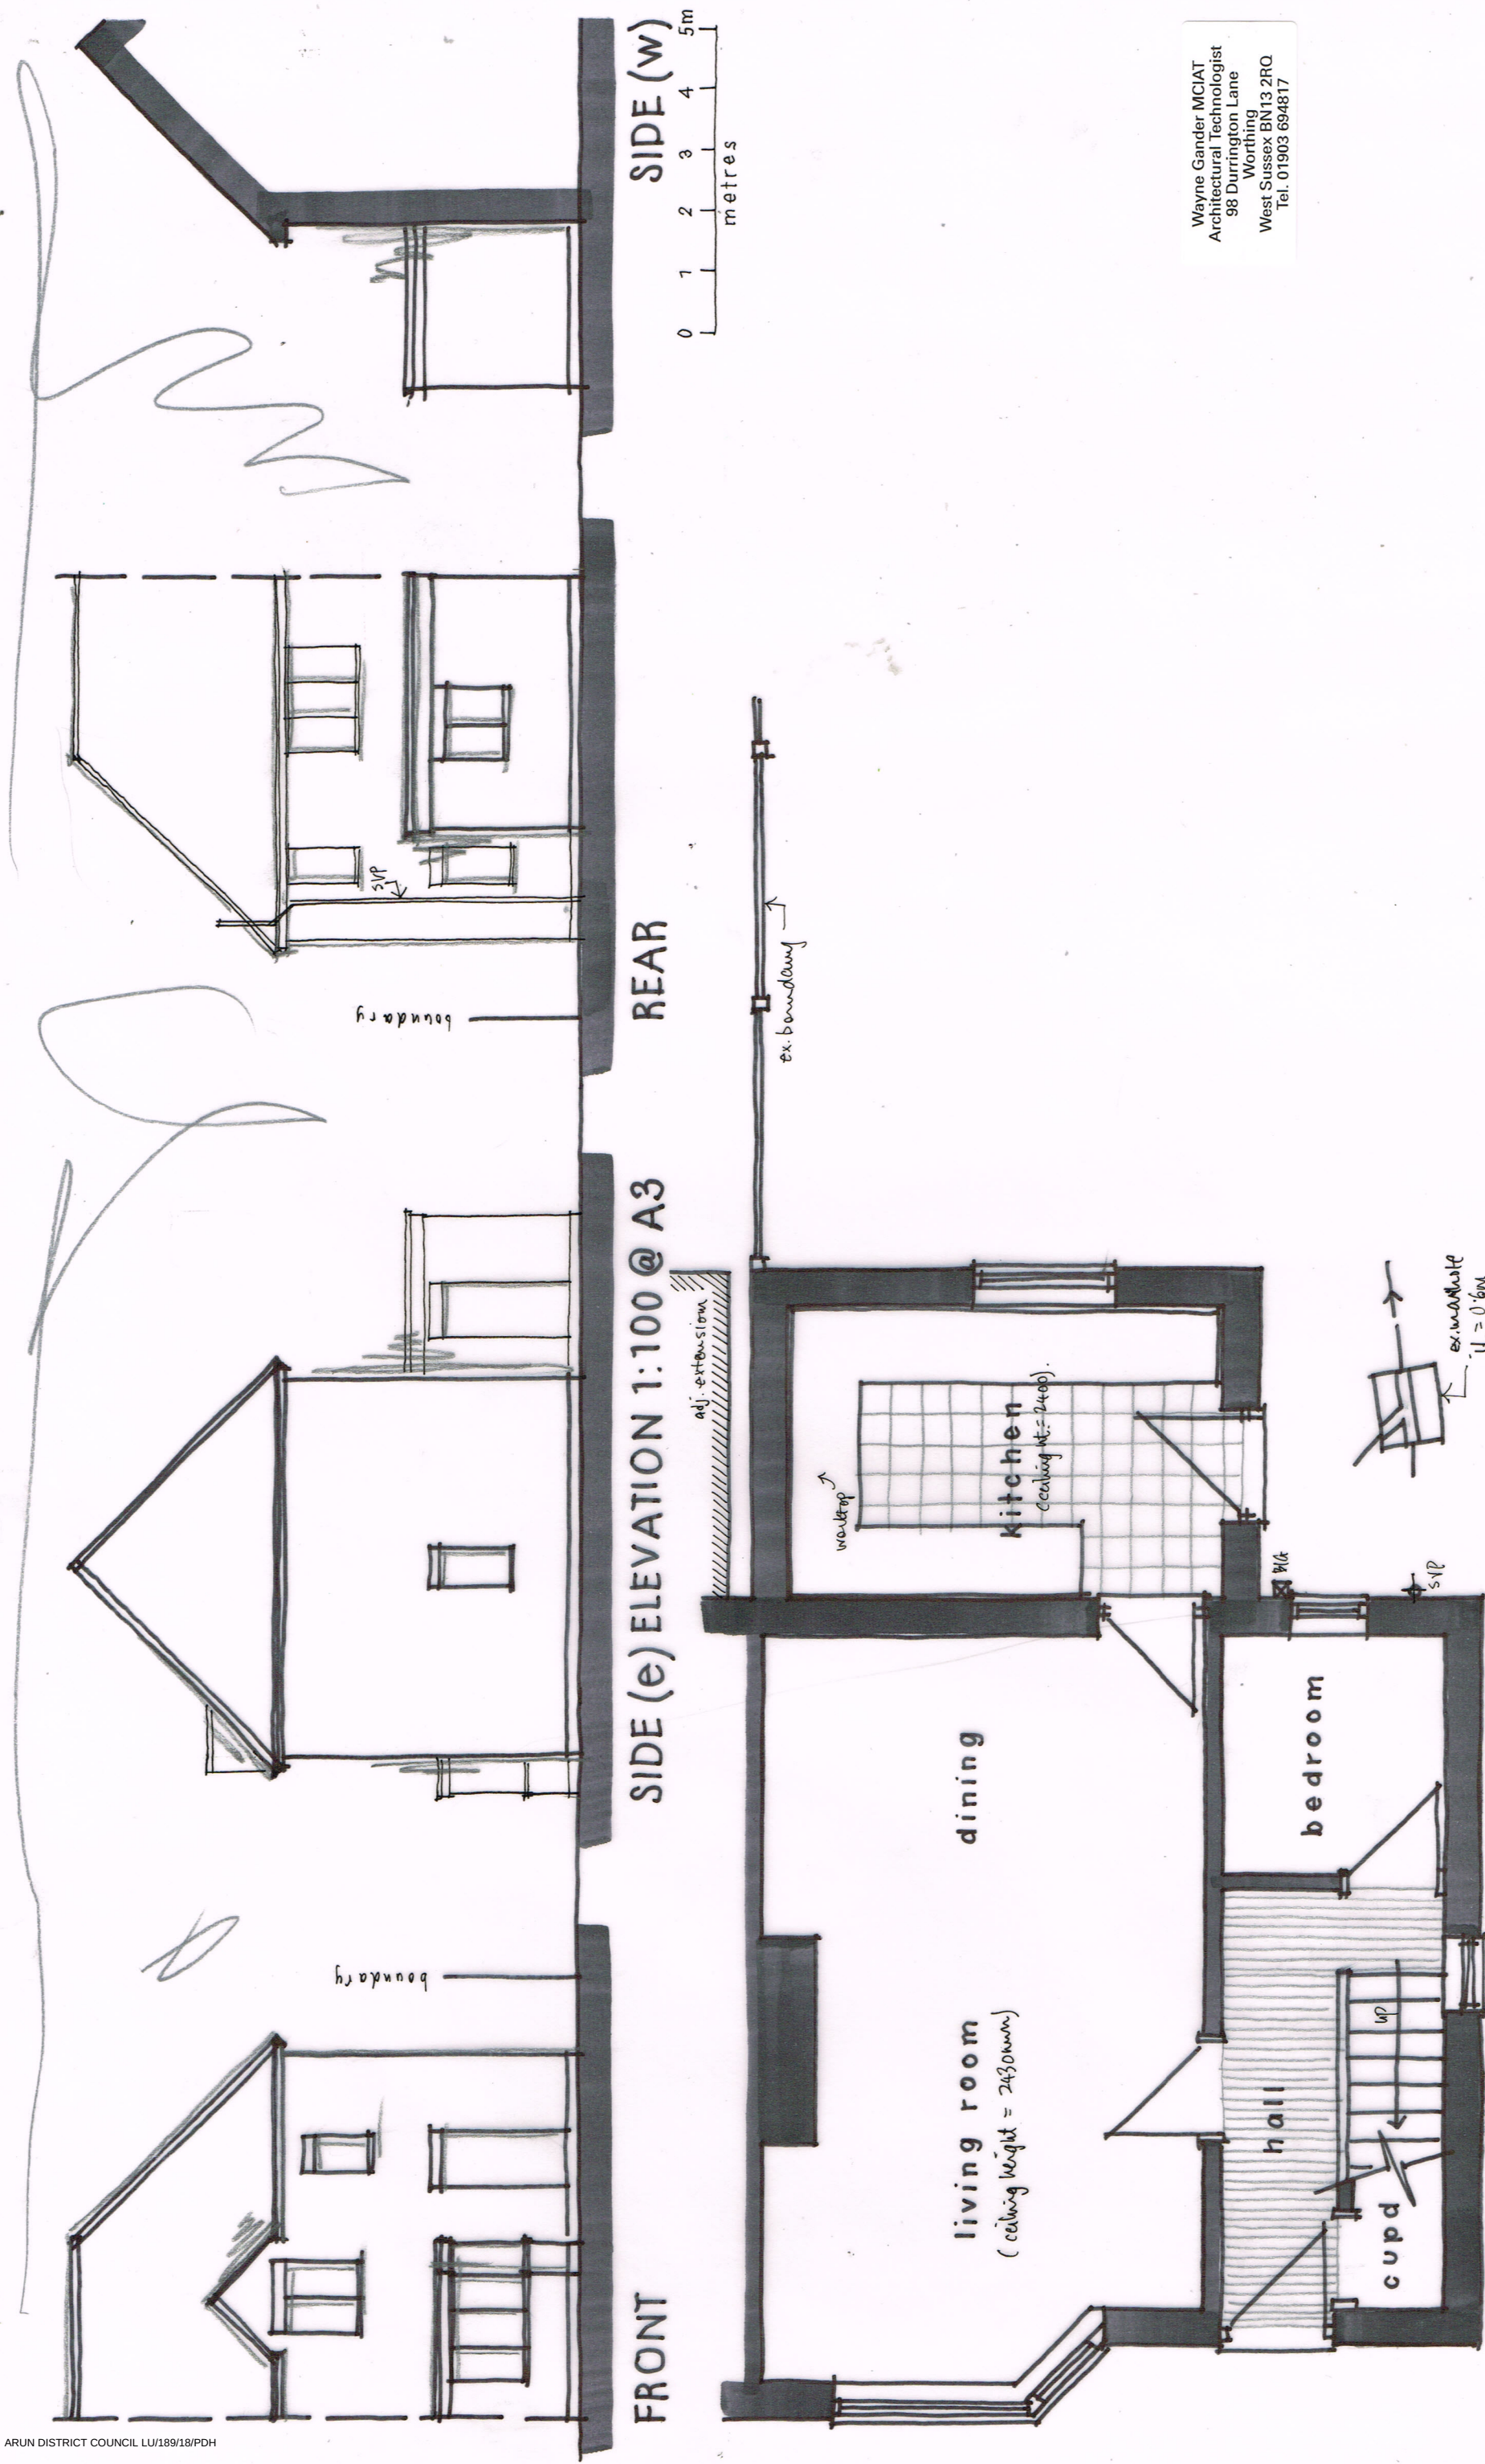

Wayne Gander MCIAT
Architectural Technologist
98 Durrington Lane
Worthing
West Sussex BN13 2RQ
Tel. 01903 694817

GROUND FLOOR PLAN 1:50

ex. boundary

48 NORTHWAY ROAD, LITTLEHAMPTON
Existing details 01

June 2018