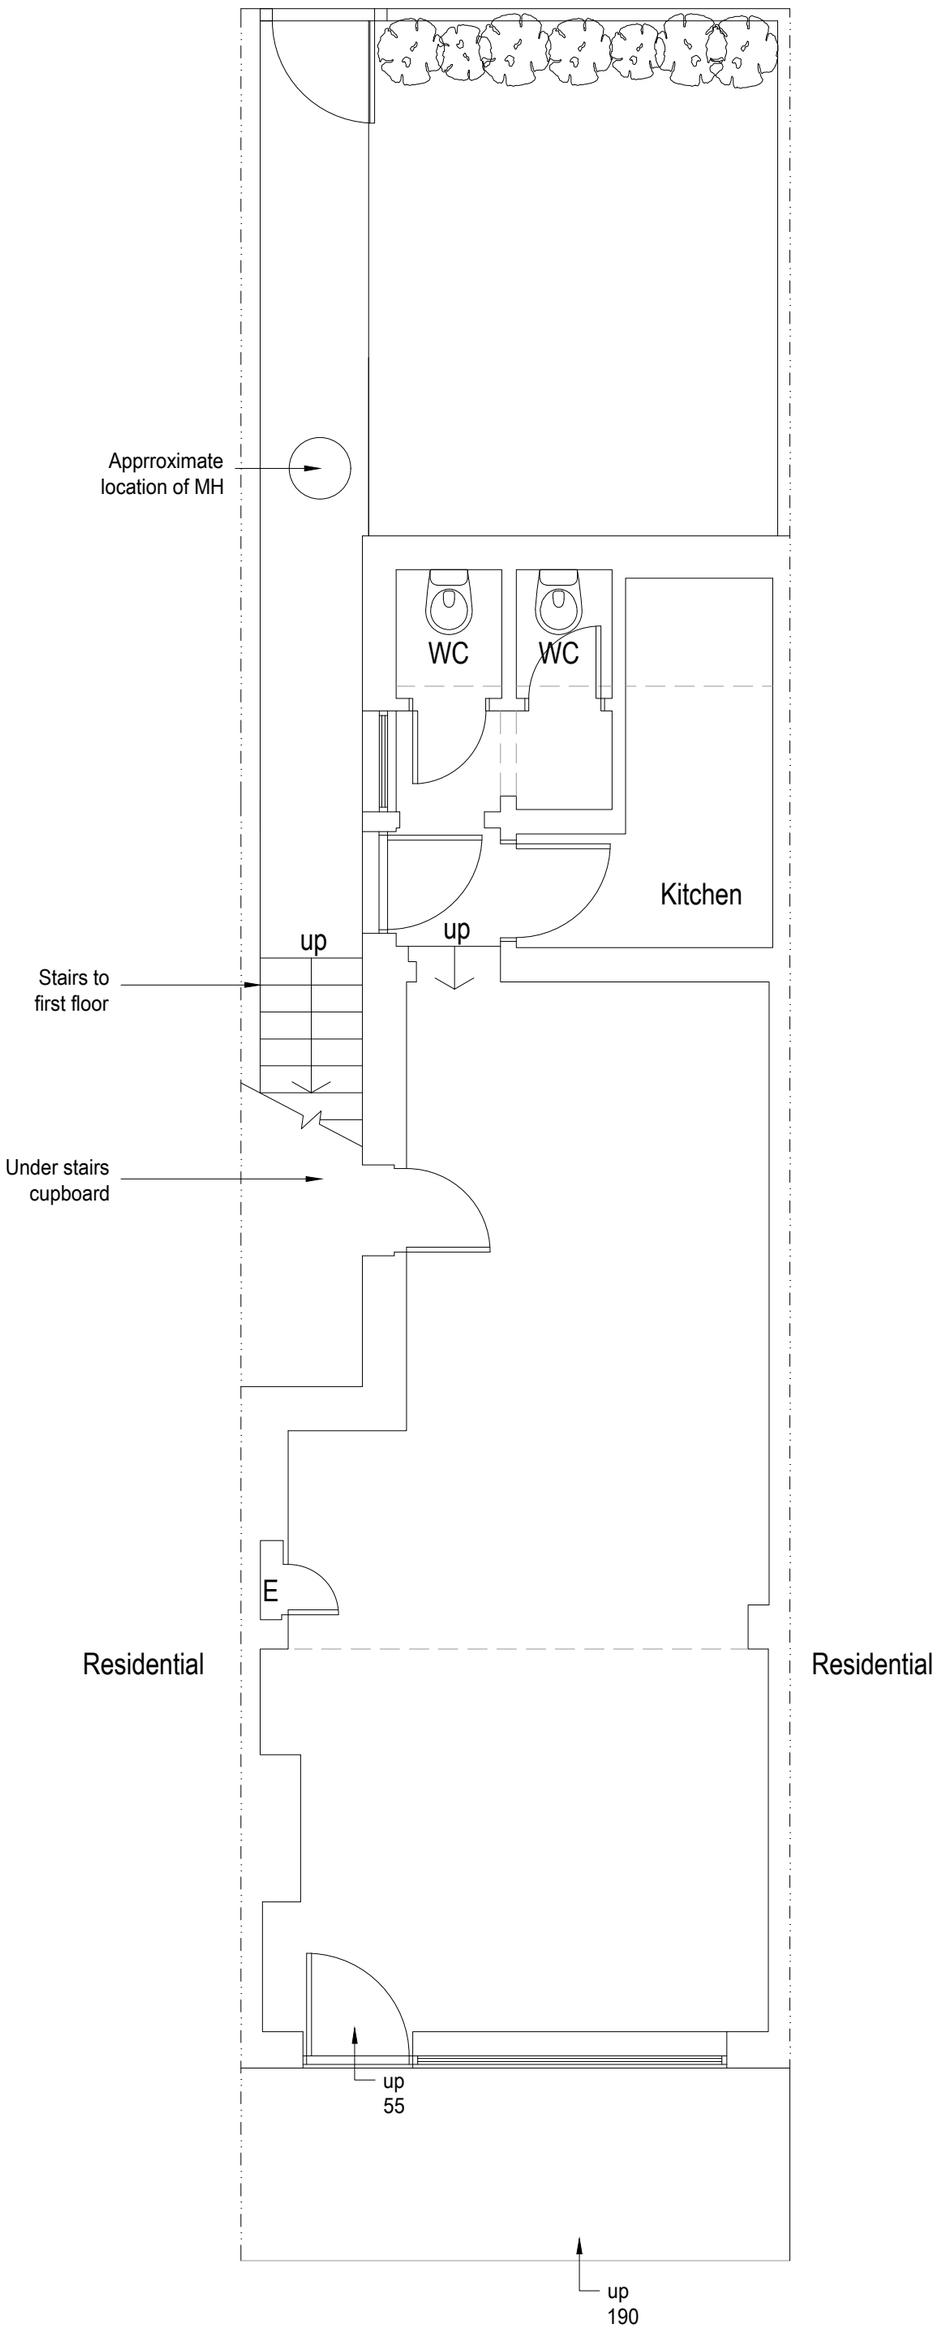

Location plan 1:1250

1:1250 0 10 20 30 40 50 60 70 80 90 100

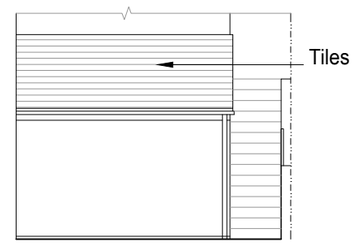

Existing Rear Elevation 1:100

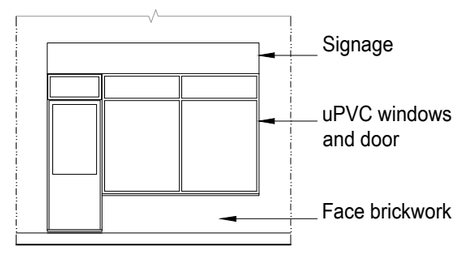

Existing Front Elevation 1:100

1:100 0 1 2 3 4 5 6 7 8 9 10m

1:50 0 1 2 3 4 5 6 7 8 9 10m

Rev A 06.01.21 Heights added amendments

bpm Architectural Services Ltd.

client	Babbayan Investment Holding
project	10 Bayford Road Littlehampton BN17 5HL
project ref: 2588	Drawing No. 01A
drawing title	Existing plans and elevations
drawn by	L.F.
date Oct 21	scale 1:50/100@ A2
	www.bpmnet.co.uk info@bpmnet.co.uk

Do not scale off drawing, check all dimensions on site before all work is commenced

All goods materials workmanship to conform with current building regs BSS and COP's