


52-54 Horsham Rd, Littlehampton BN17 6DN

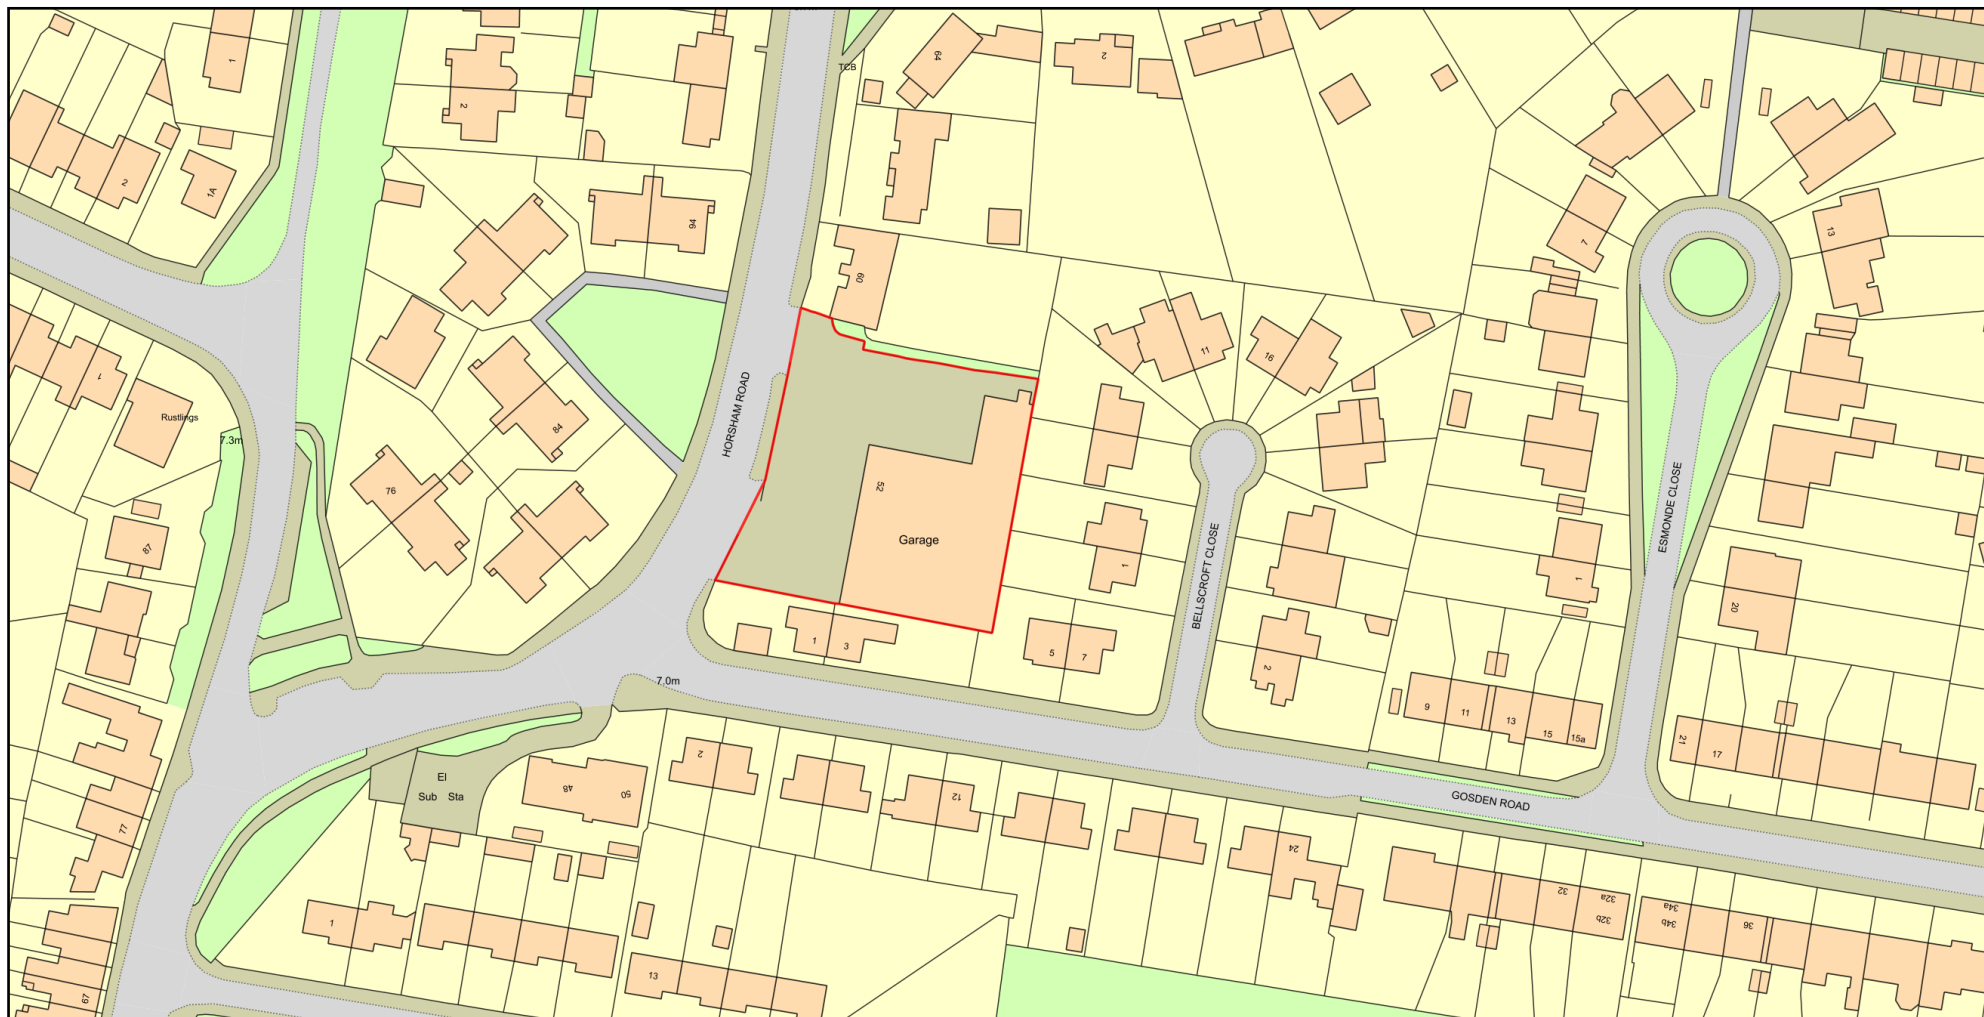

0 50
Metres



Plan Produced for: Arun District Council

Date Produced: 24 Jun 2021

Plan Reference Number: TQRQM21175135656567

Scale: 1:1250 @ A4

© Crown copyright and database rights 2021 OS 100042766