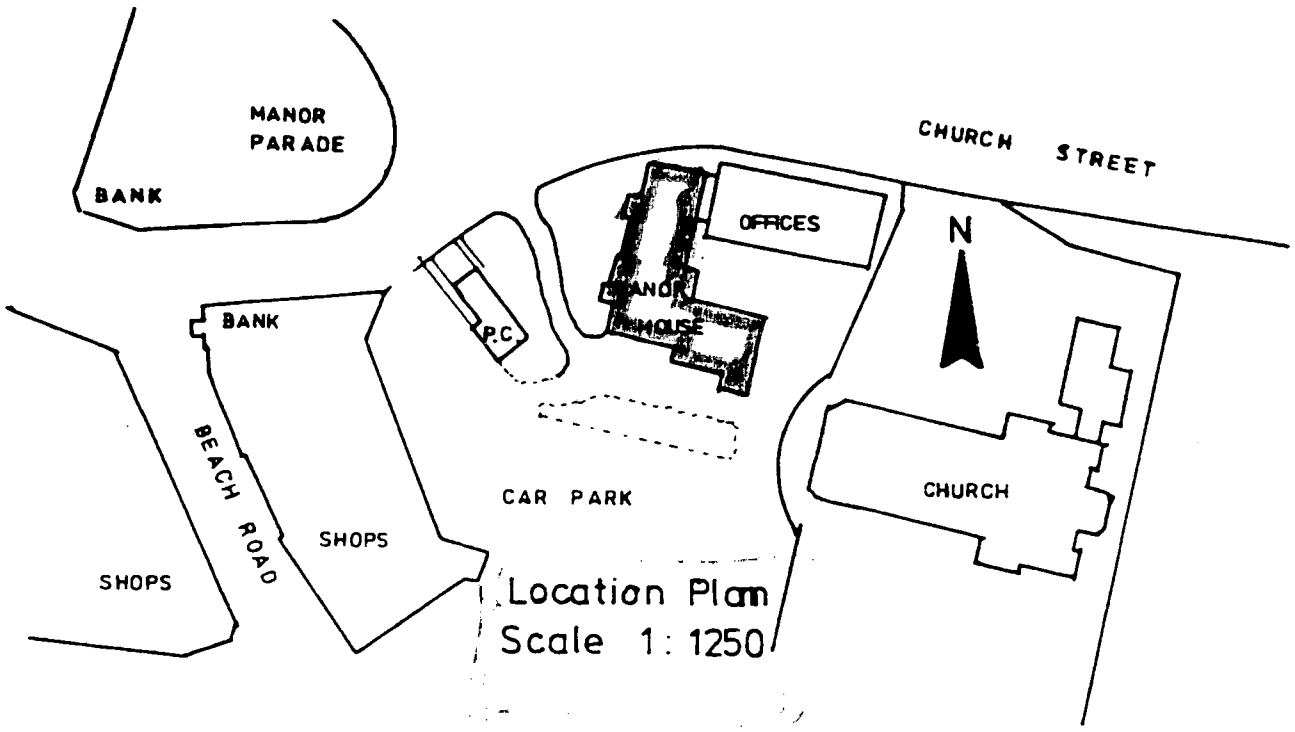

Location Plan
Scale 1:1250

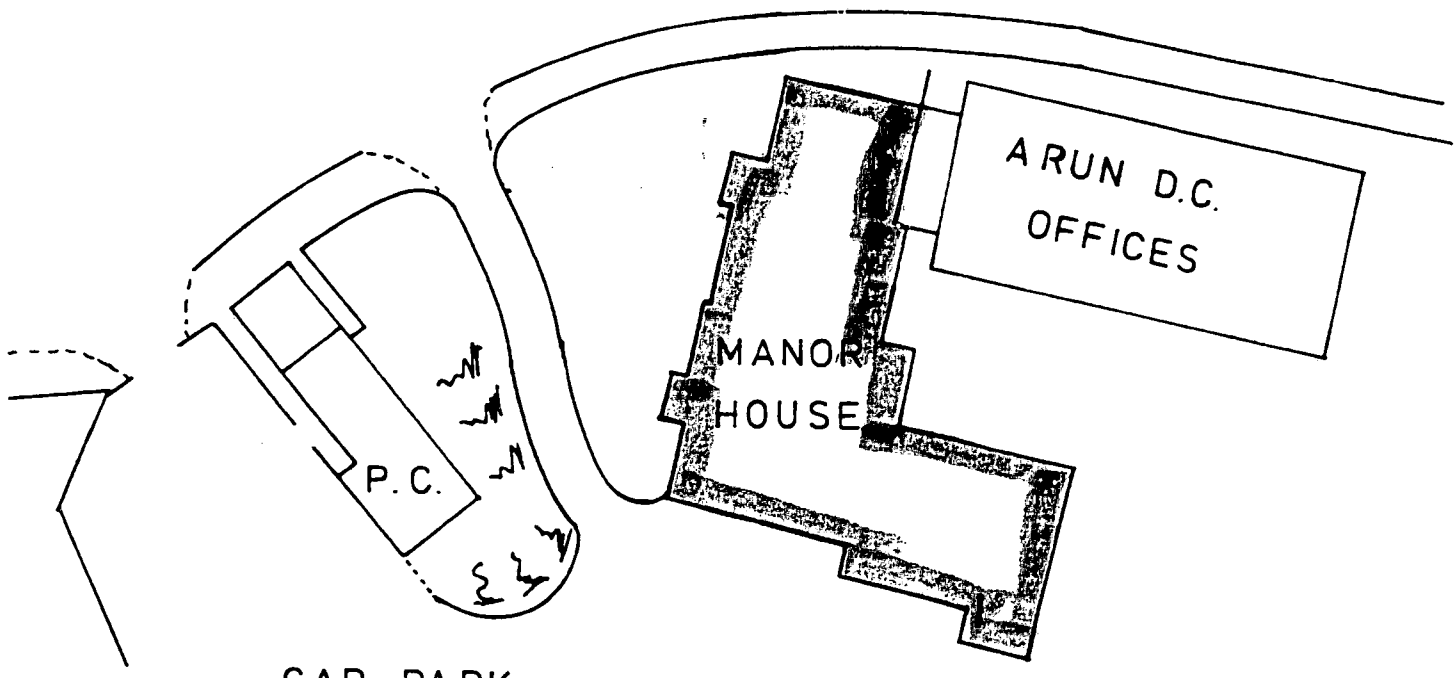

CAR PARK

BLOCK PLAN
SCALE 1:500

LITTLEHAMPTON
TOWN COUNCIL

Manor House, Church Street,
Littlehampton, West Sussex
BN17 5EW
Tel: (0903) 732063