


Proposed elevations

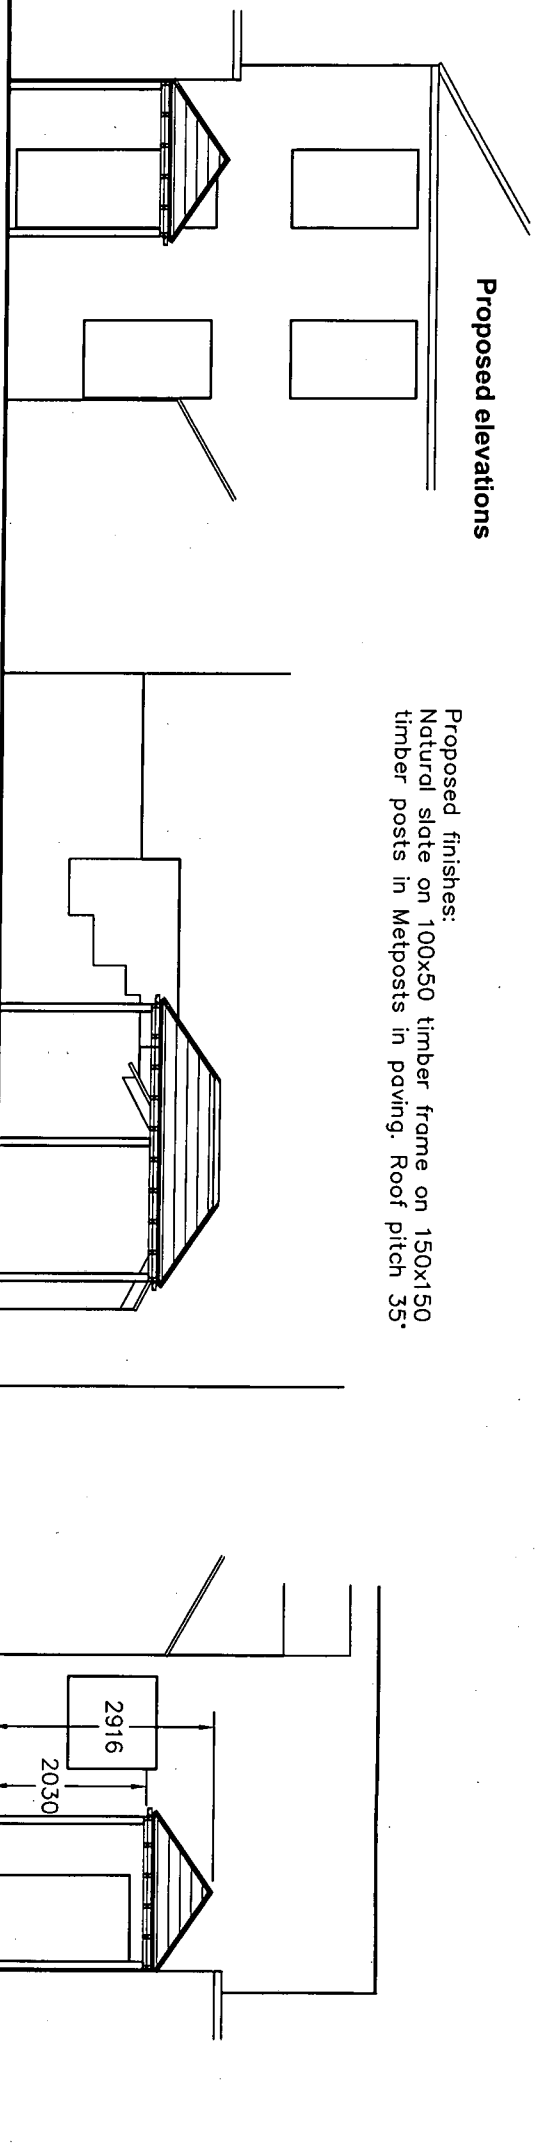


Proposed finishes:
Natural slate on 100x50 timber frame on 150x150
timber posts in Metposts in paving. Roof pitch 35°


Side - North

Front - West

Side - South

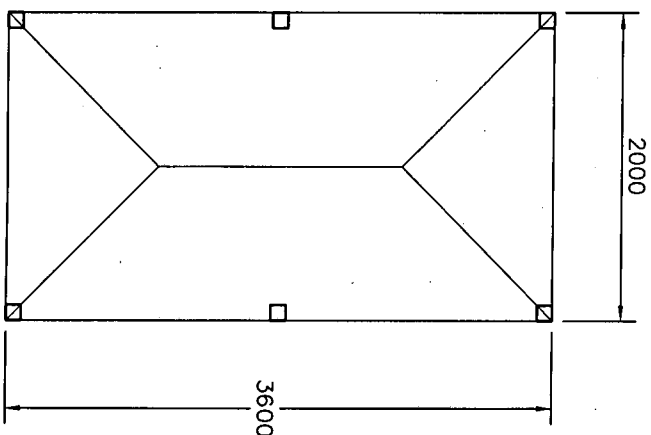

Plan

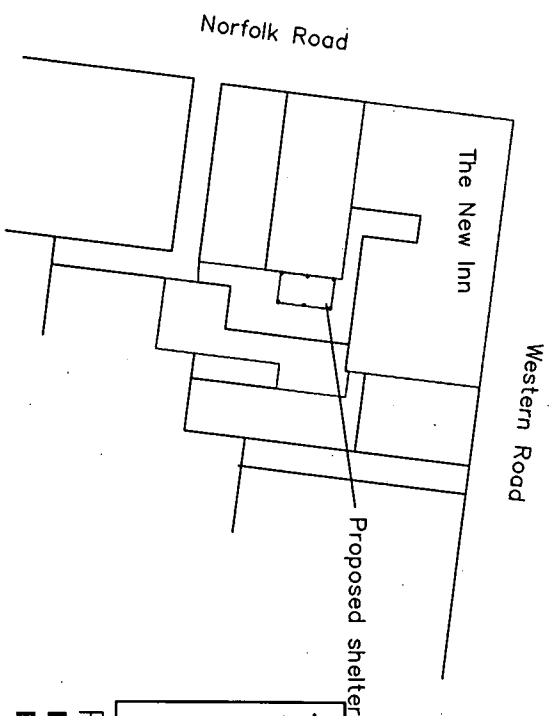

Block plan

Byceson Shaw Associates
Surveyors and Designers
2 Wellesley Court, Fitzalan Road, Littlehampton, West Sussex BN17 5JW
Tel. & Fax 01903 734381 Mobile: 07889 651301
E-mail: bycesonshaw@bhinternet.com

Project:

Proposed smoking shelter

For: The New Inn, 5 Norfolk Road, Littlehampton BN17 5PL

Drawn: **PKS**
Scales: 1:50 1:100 1:500

Date: **July 2007**
No: **761/01/01/C**

