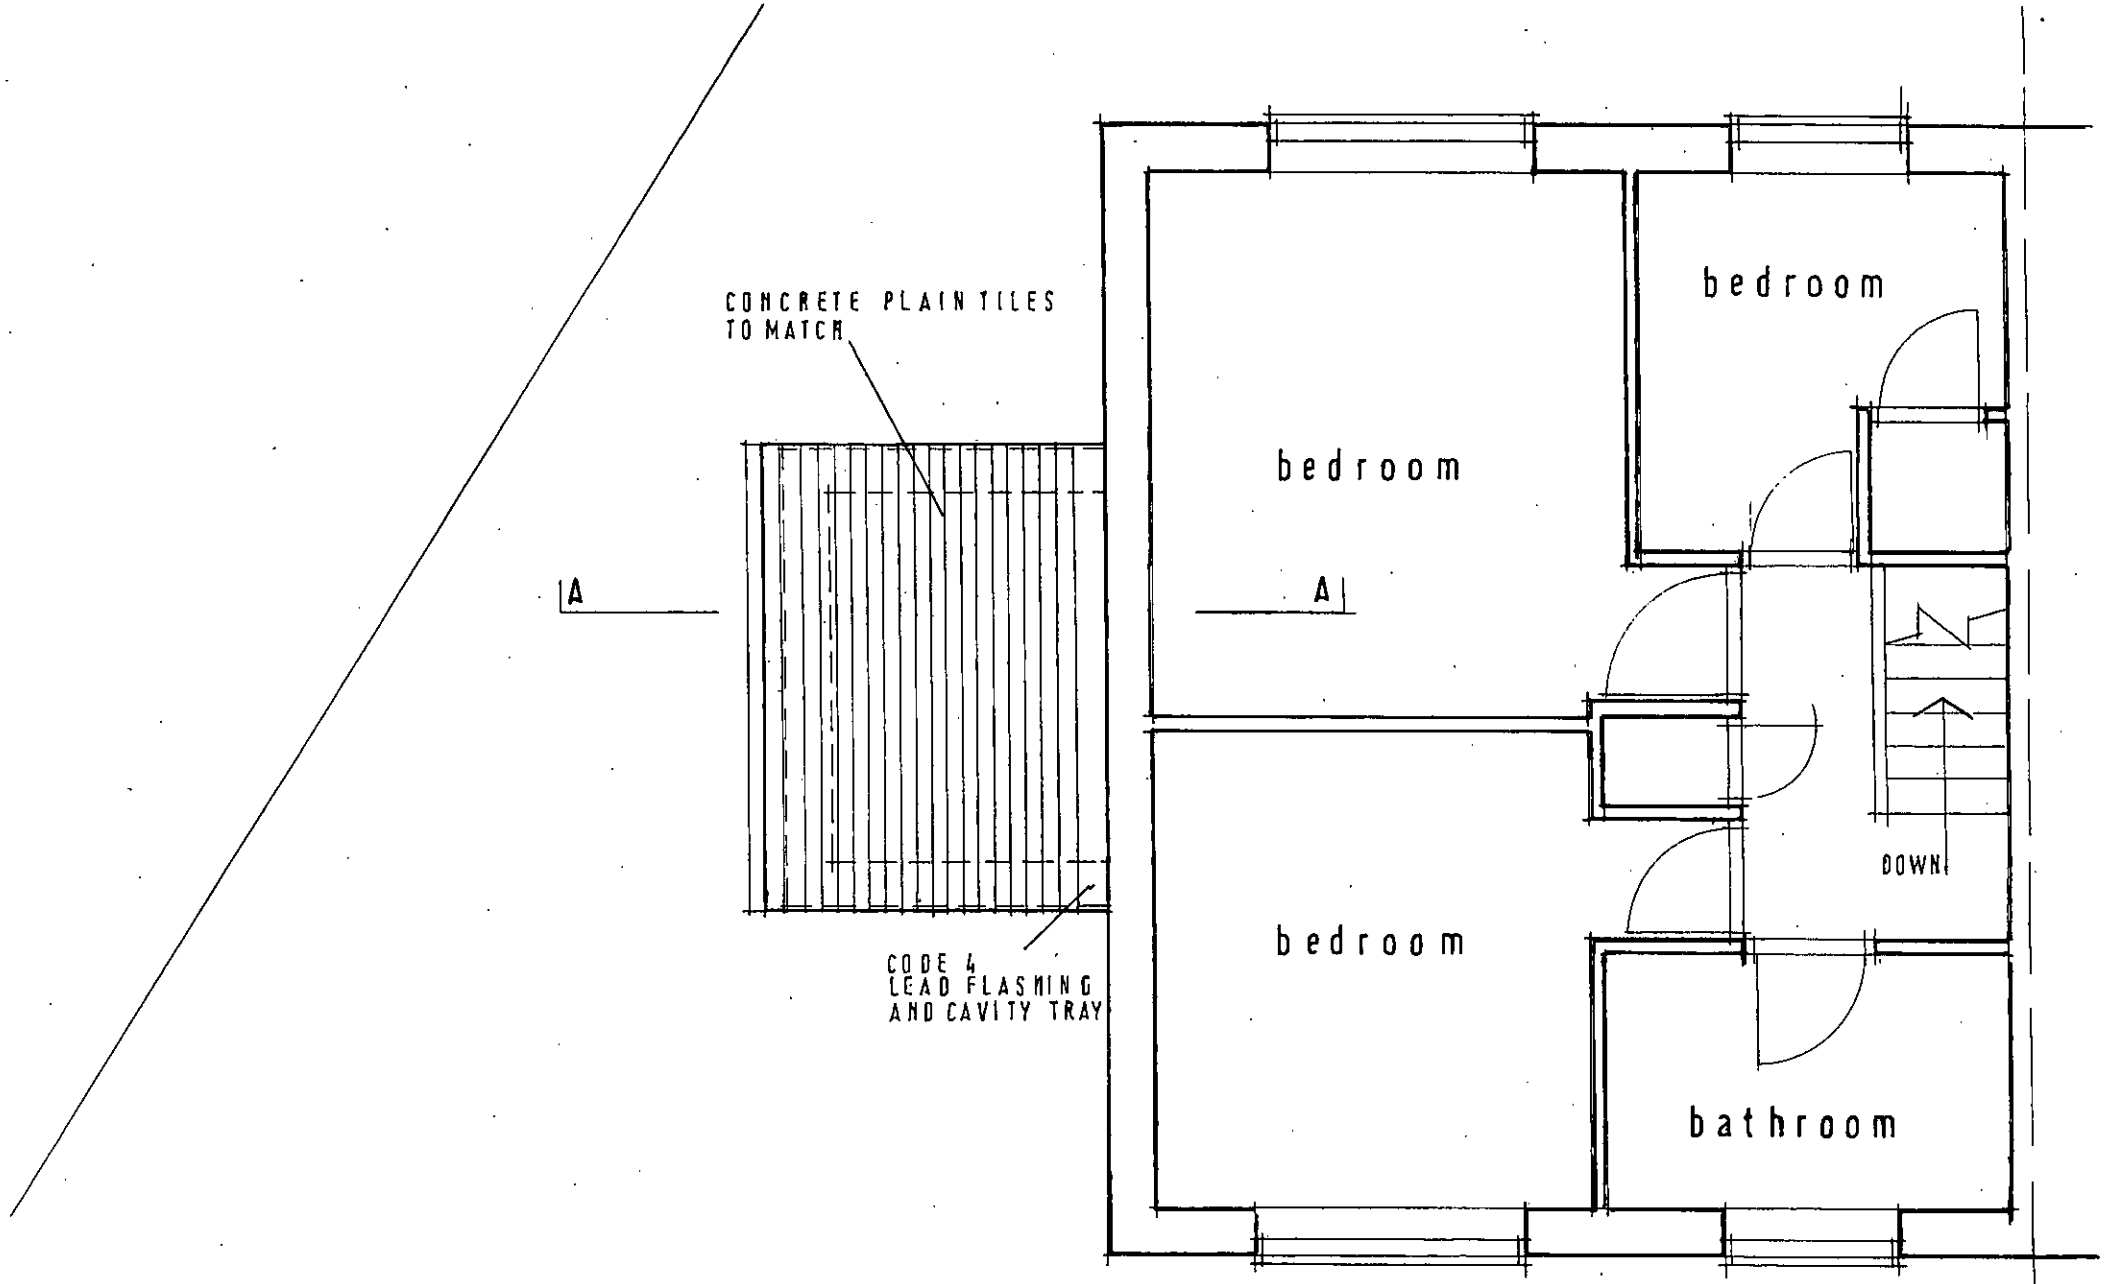

PROPOSED FIRST FLOOR PLAN 1 : 50

367 / 6