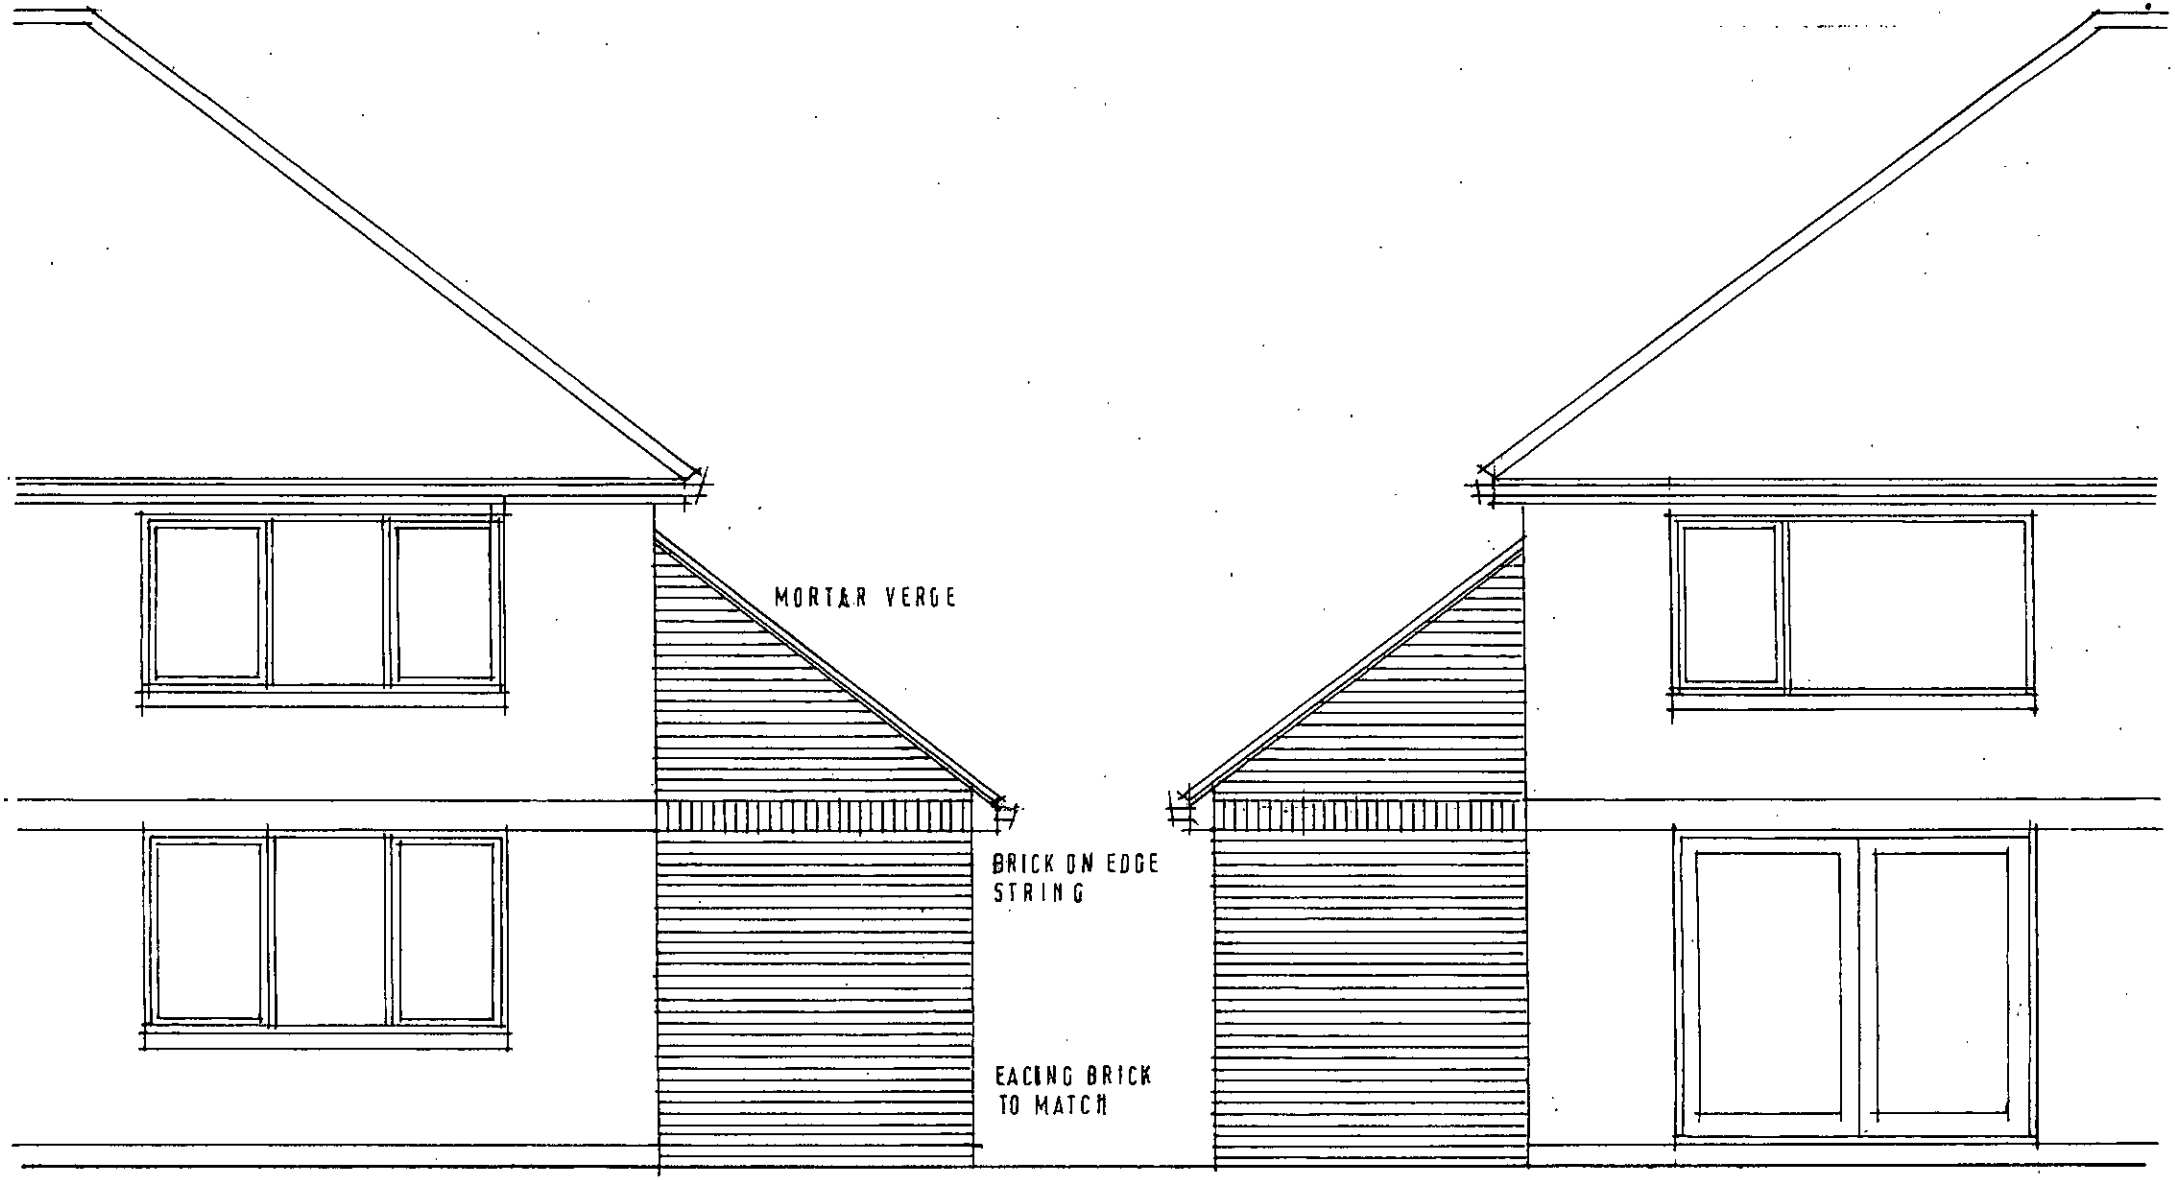

PROPOSED NORTH ELEVATION

1 : 50

PROPOSED SOUTH ELEVATION

367 / 8