


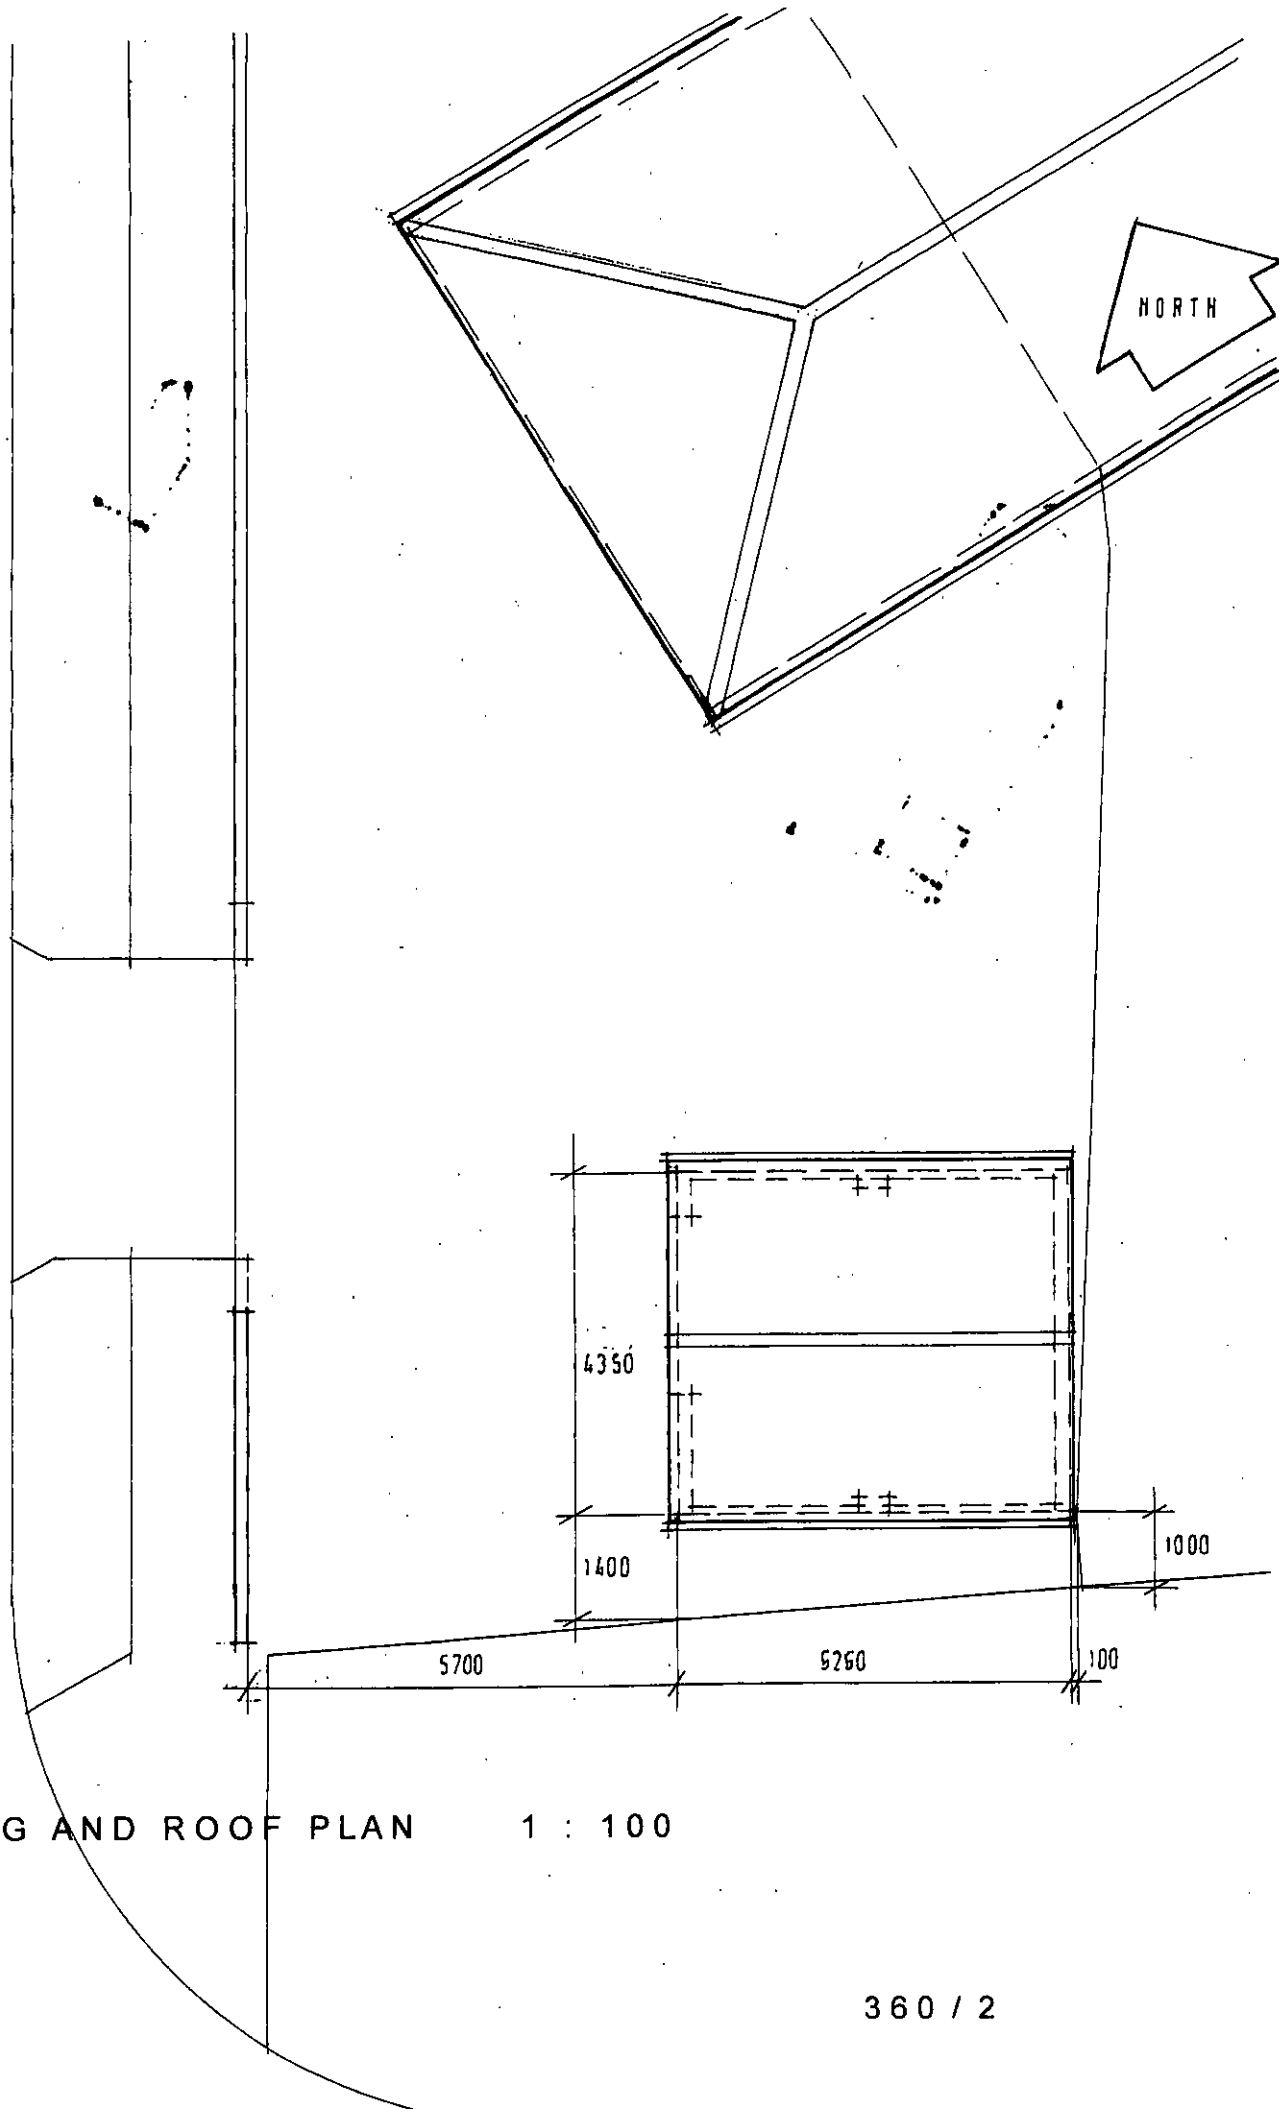

SITING AND ROOF PLAN 1 : 100