


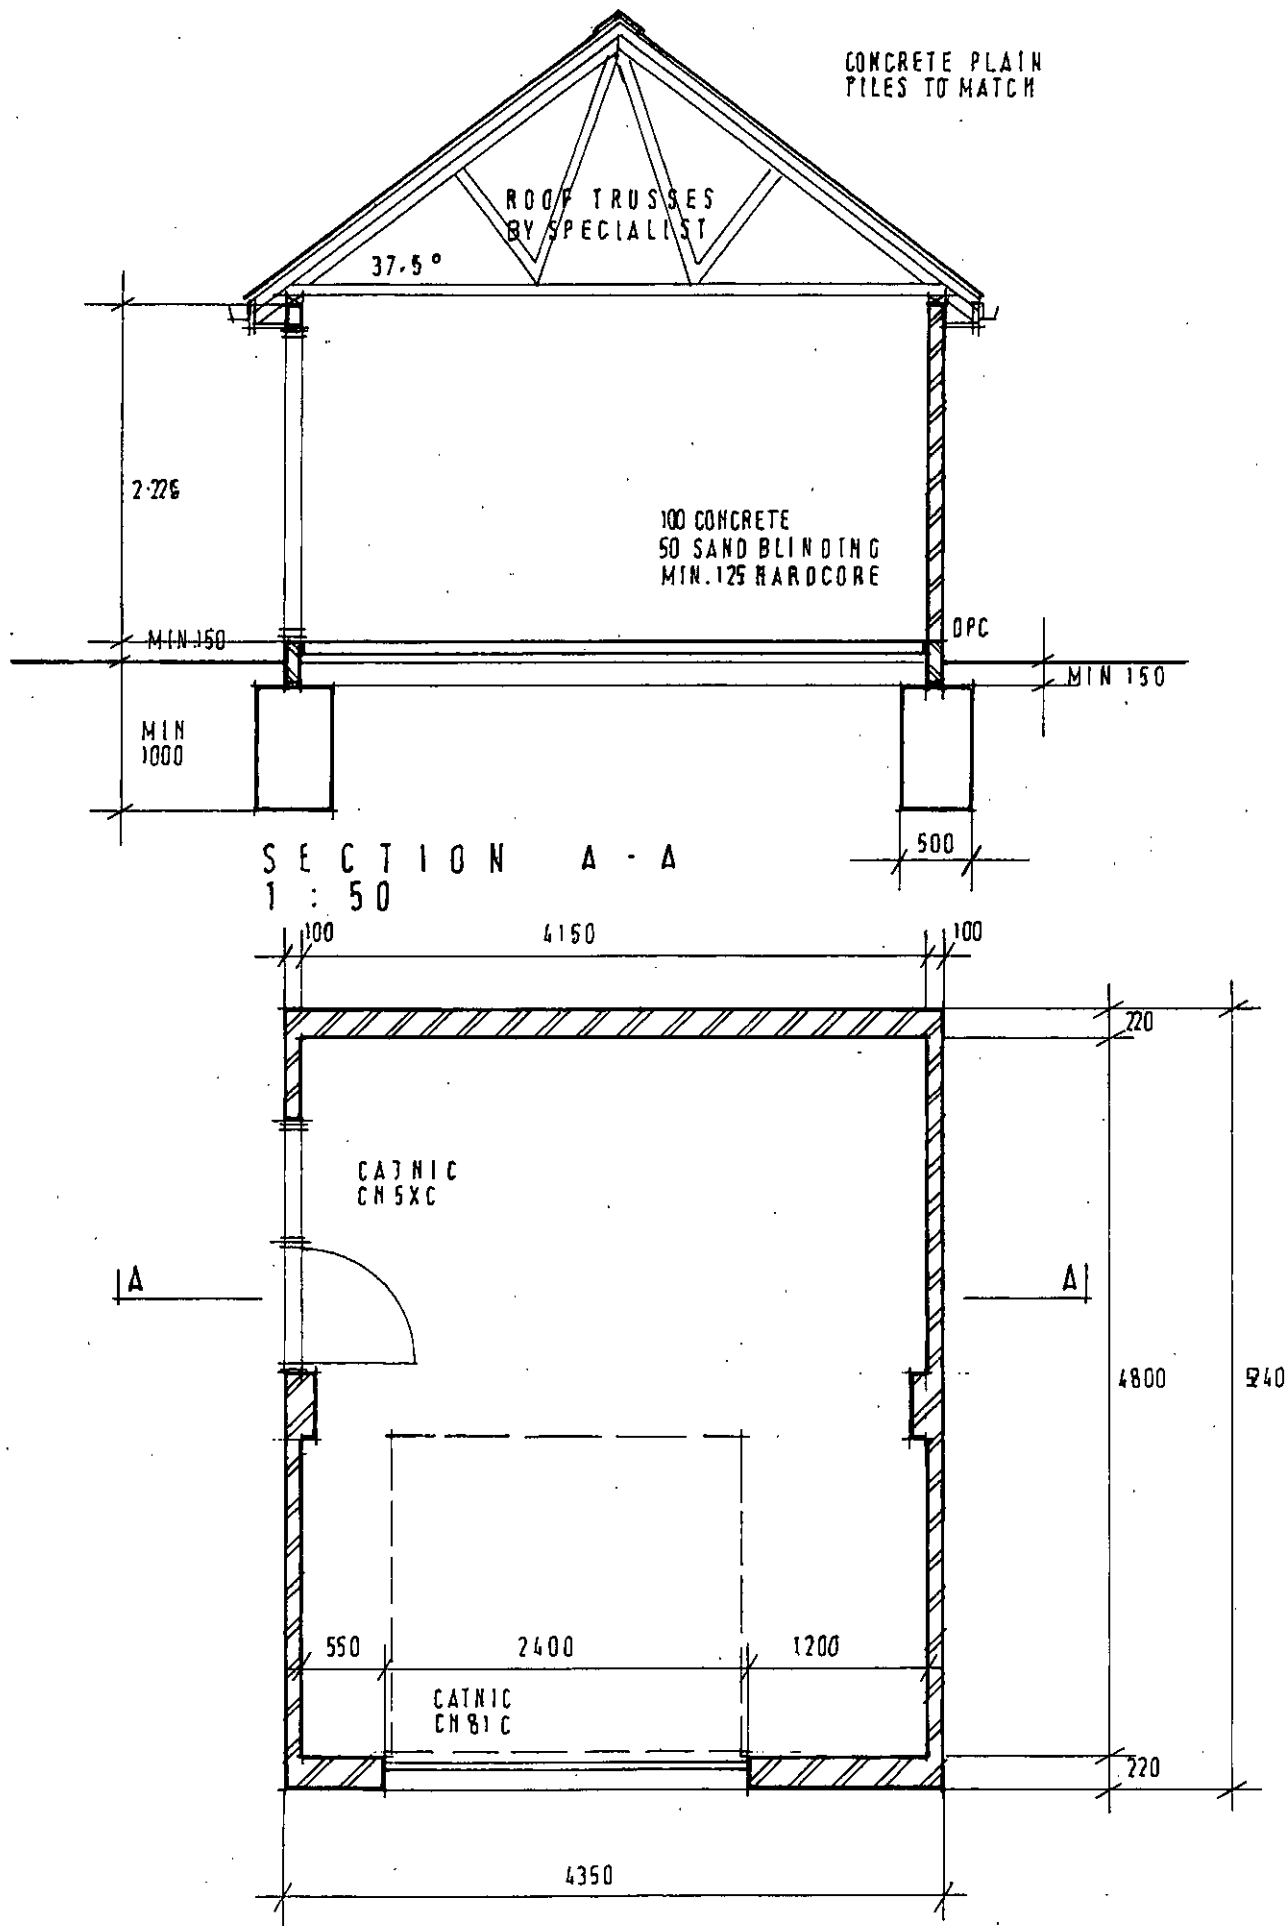

PLAN 1 : 50

360 / 3