


67 Fastnet Way

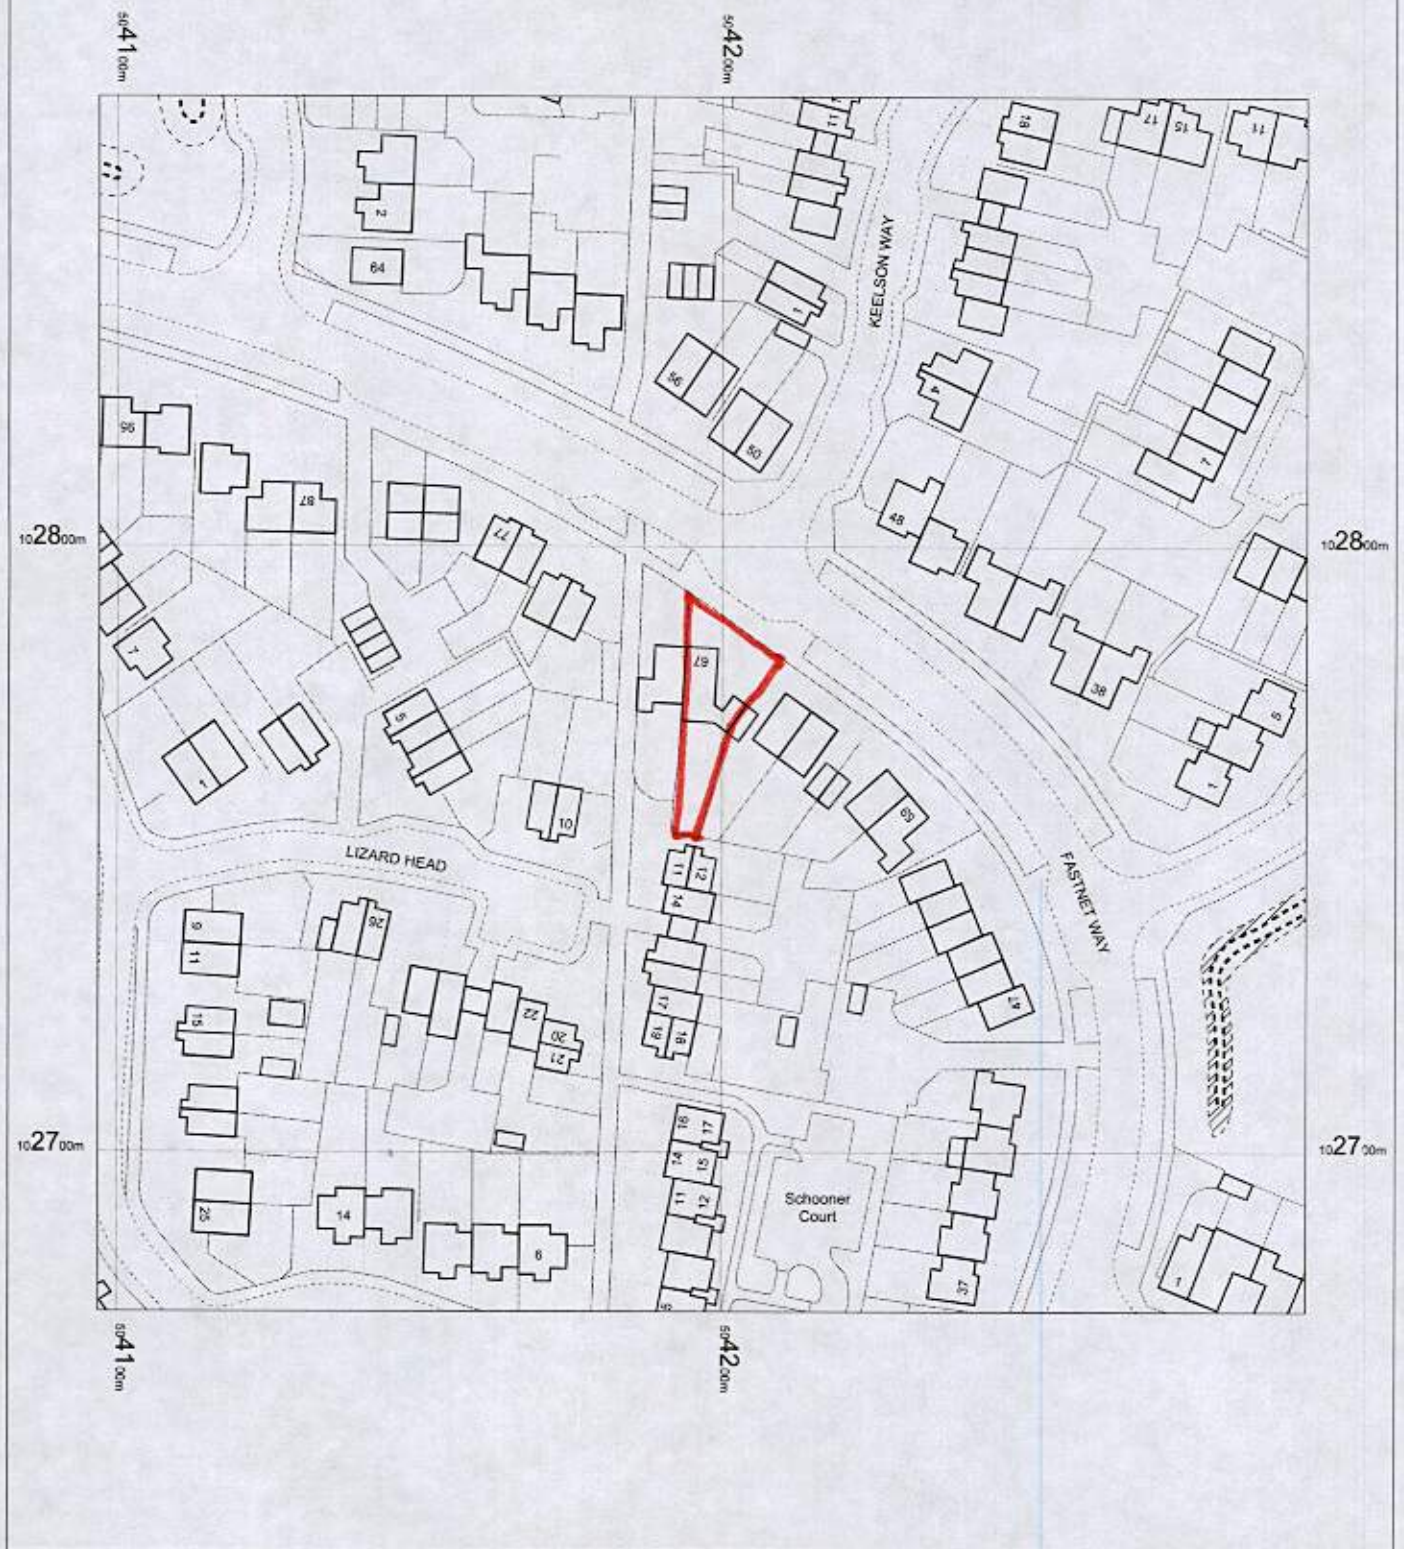


OS Mastermap
20 June 2013, ID: BW1-00238006
www.blackwellmapping.co.uk

1:1250 scale print at A4, Centre: 504197 E, 102774 N

©Crown Copyright. Licence no. 100041040

Mapping
sourced from

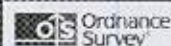

BLACKWELL'S
www.blackwellmapping.co.uk

TEL: 0117 926 2322
maps.bristol@blackwell.co.uk