


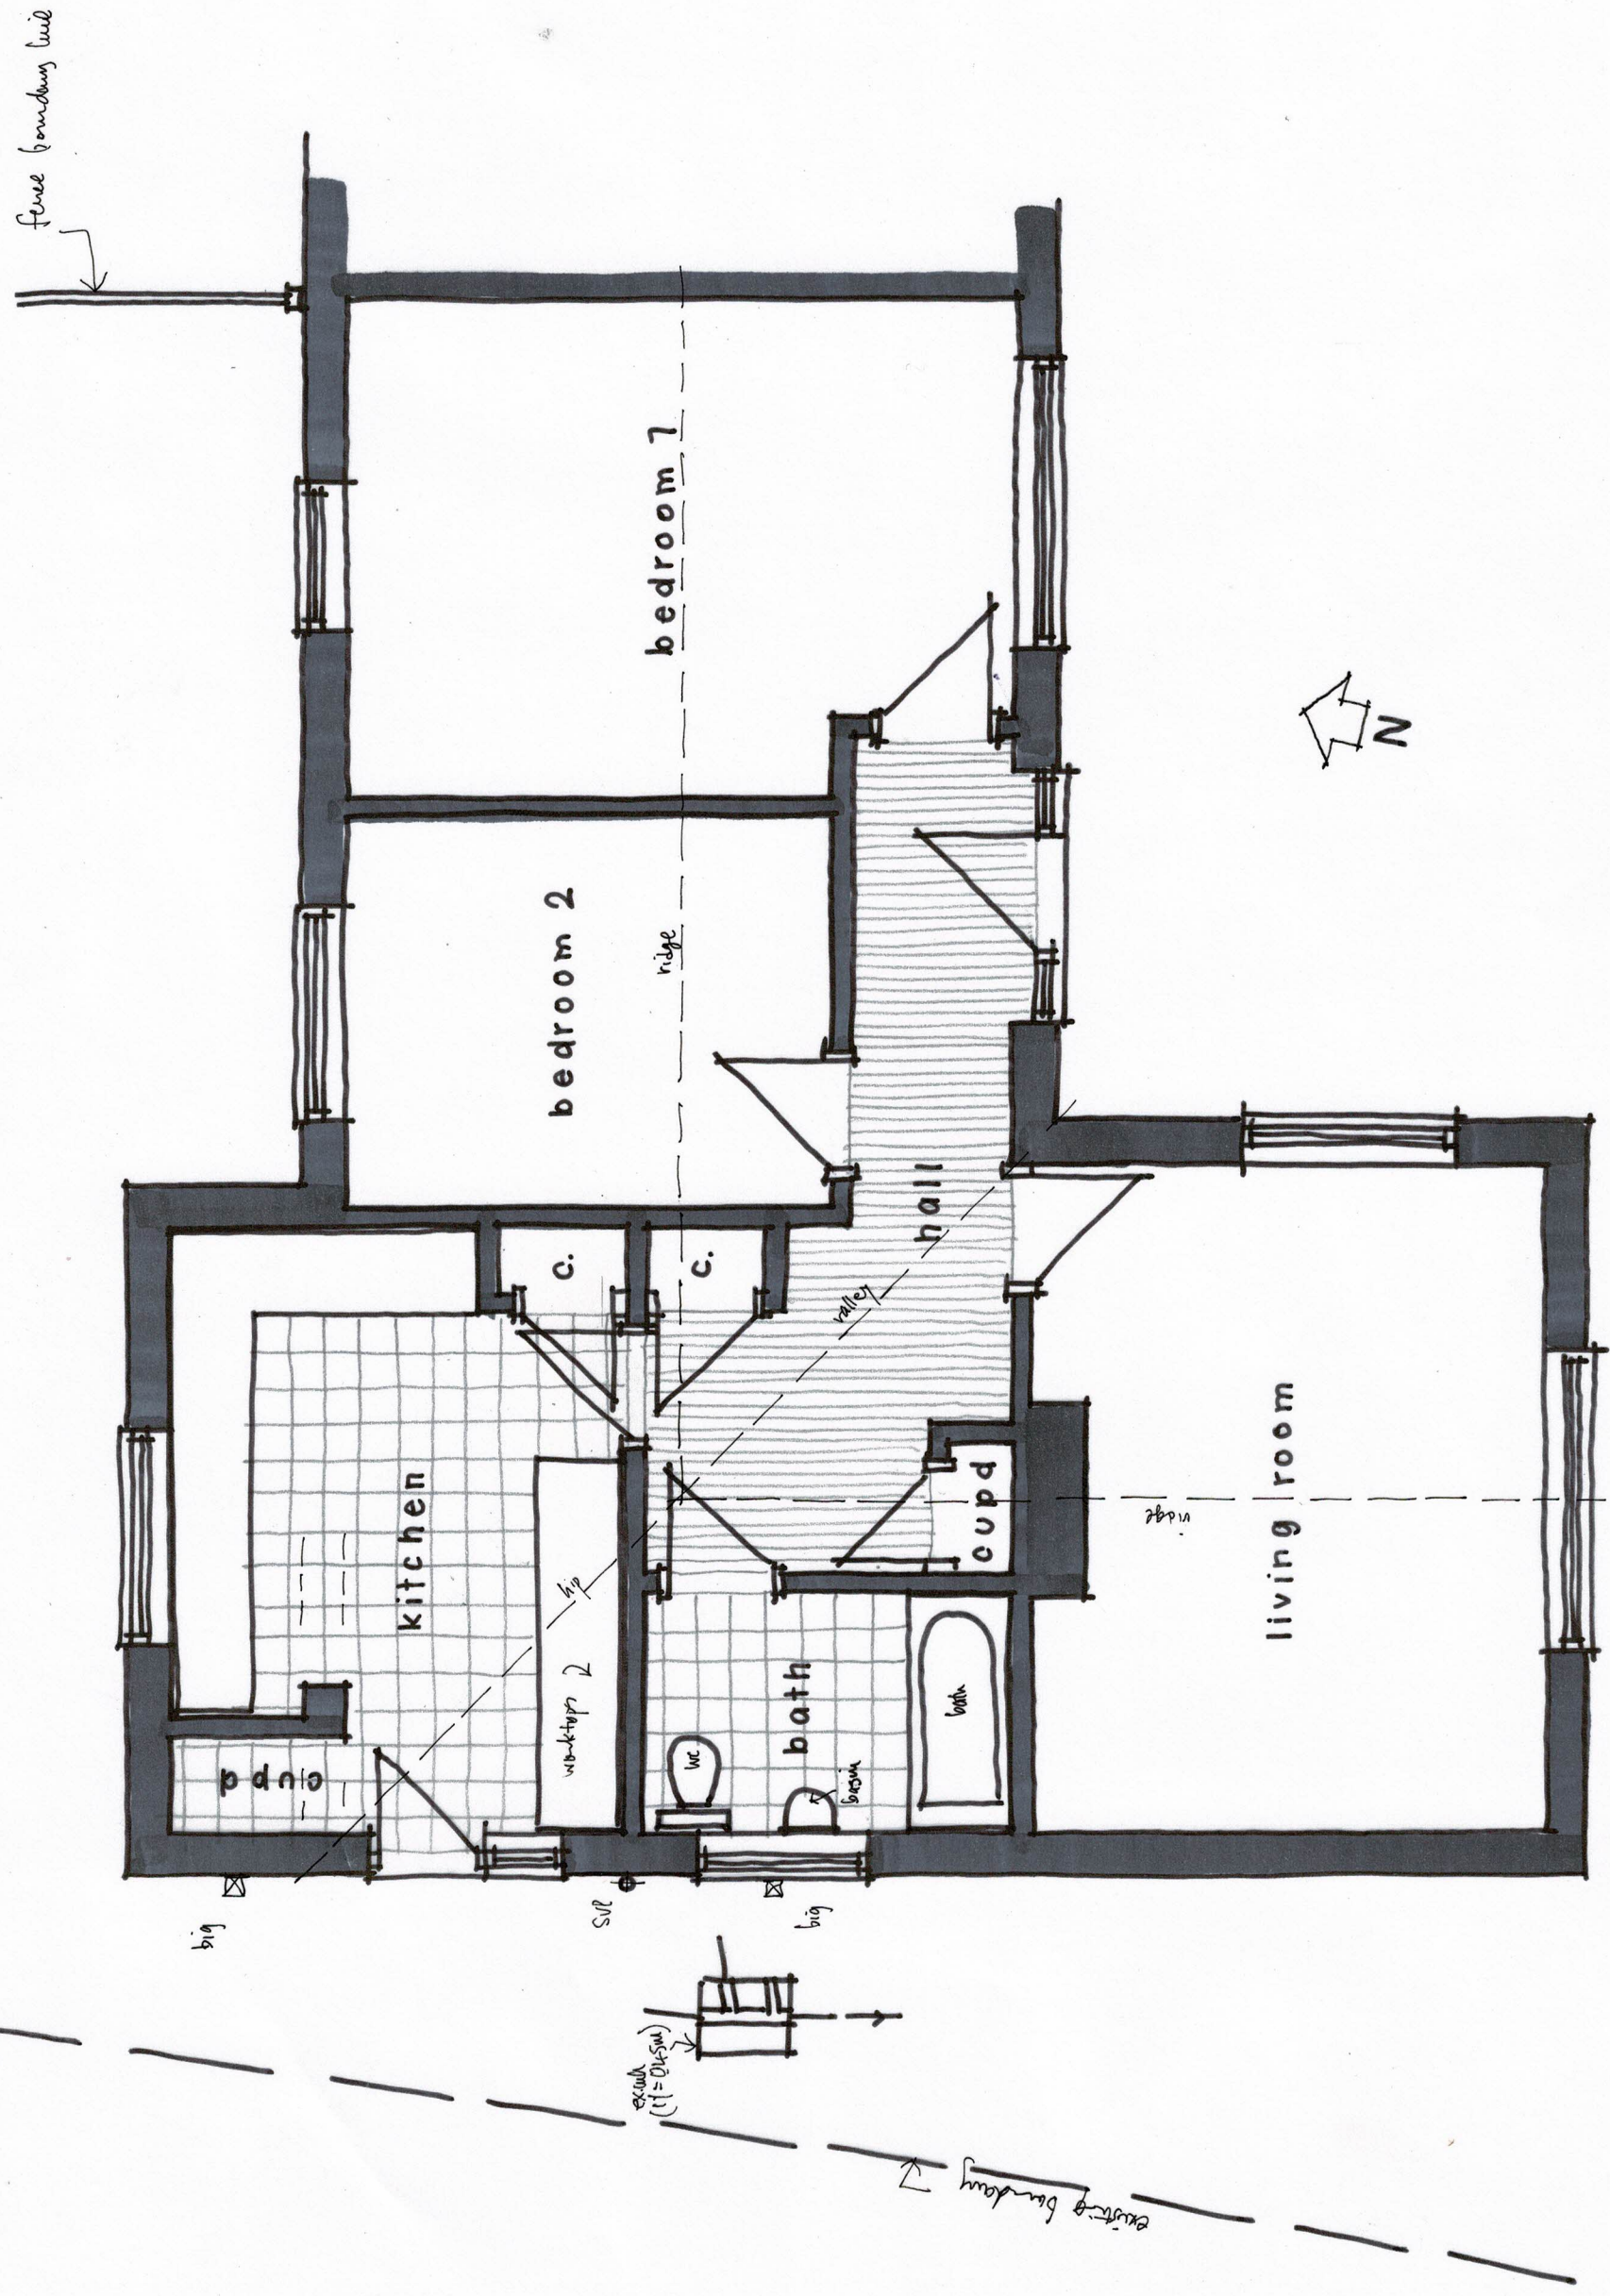

GROUND FLOOR PLAN 1:50 @ A3