


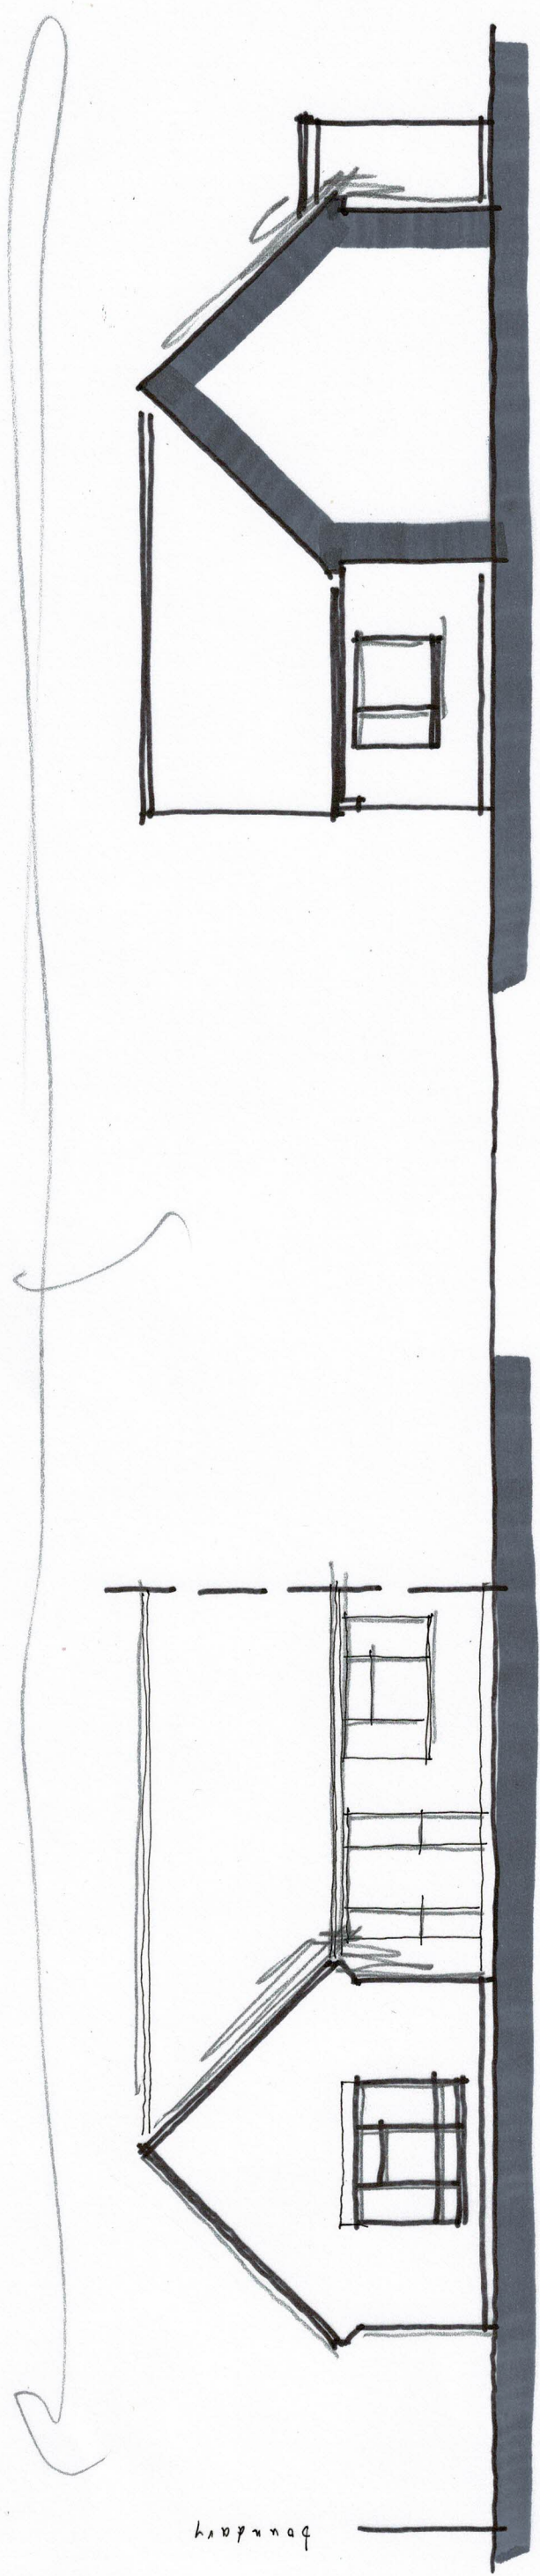


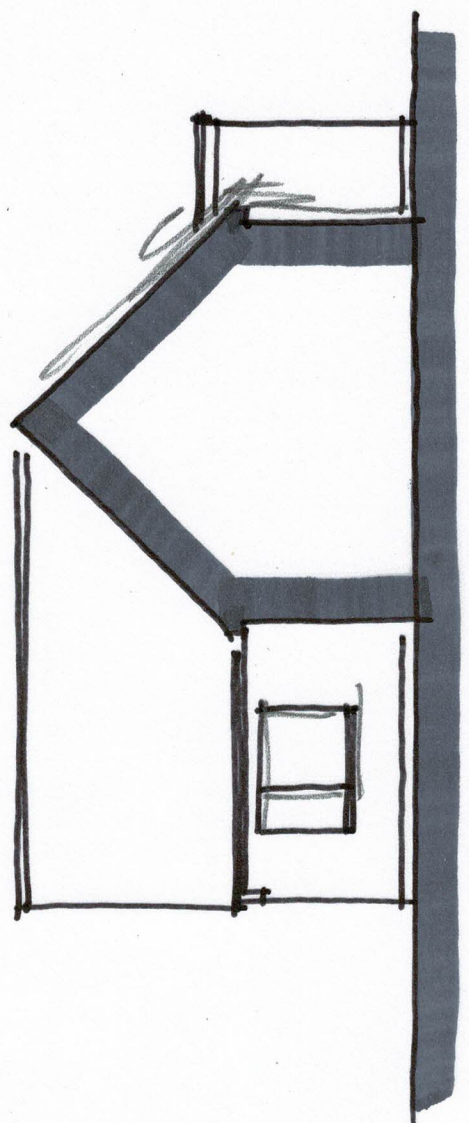


FRONT (s)

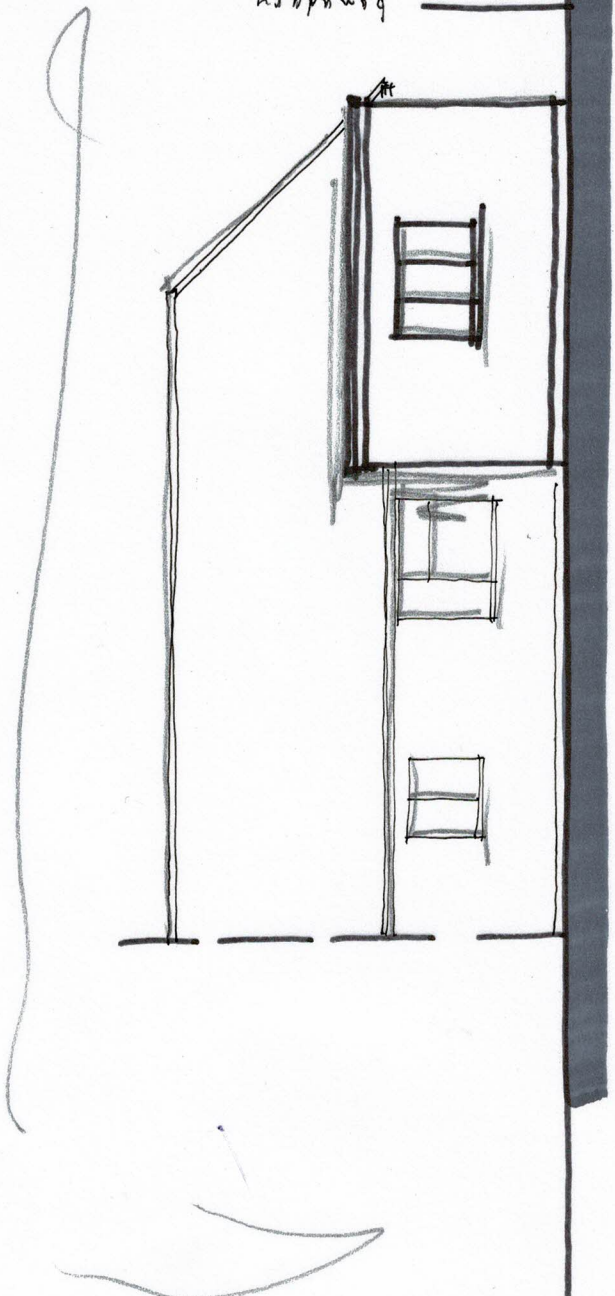

SIDE (e) ELEVATION 1:100 @ A3

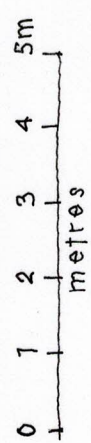

REAR (n)

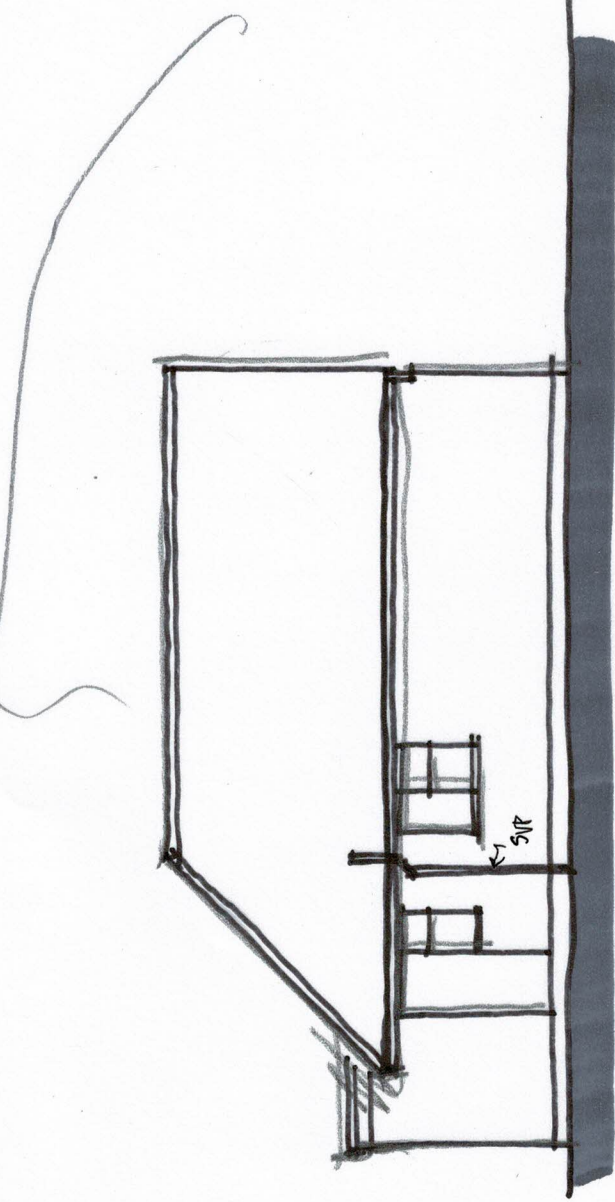

SIDE (w)

1 ST MARYS WAY, LITTLEHAMPTON
Existing details 02

June 2027

Wayne Gander MCIAT
Architectural Technologist
98 Durrington Lane, Worthing
West Sussex BN13 2RQ
E : waynegander08@gmail.com