



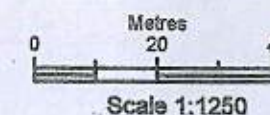

LOCATION PLAN

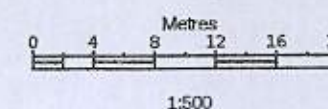

BLOCK PLAN



**9 & 11 BEACH ROAD
LITTLEHAMPTON
WEST SUSSEX BN17 5HZ**

**PROPOSED CHANGE OF USE
OF SECOND FLOOR
KNOWN AS 9a BEACH ROAD
TO OFFICES**


FOR E J MOYLE LLP

**PETER D. KING F.R.I.C.S.
CHARTERED SURVEYOR**


41a BEACH ROAD
LITTLEHAMPTON
WEST SUSSEX BN17 5JA

01903 770846

DATE: 25.06.2014 DRG No.1 © PETER D. KING

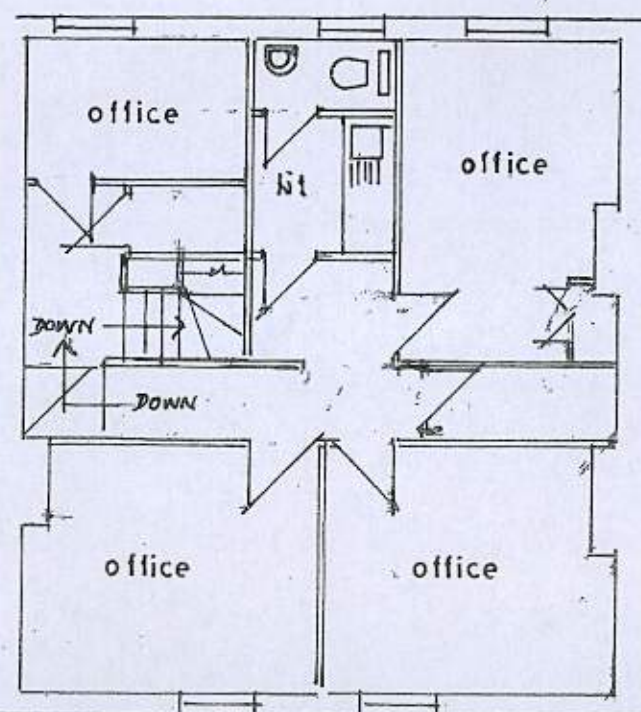

SECOND FLOOR 9A BEACH ROAD

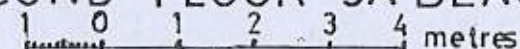

SCALE 1:100 ON A3 SHEET