


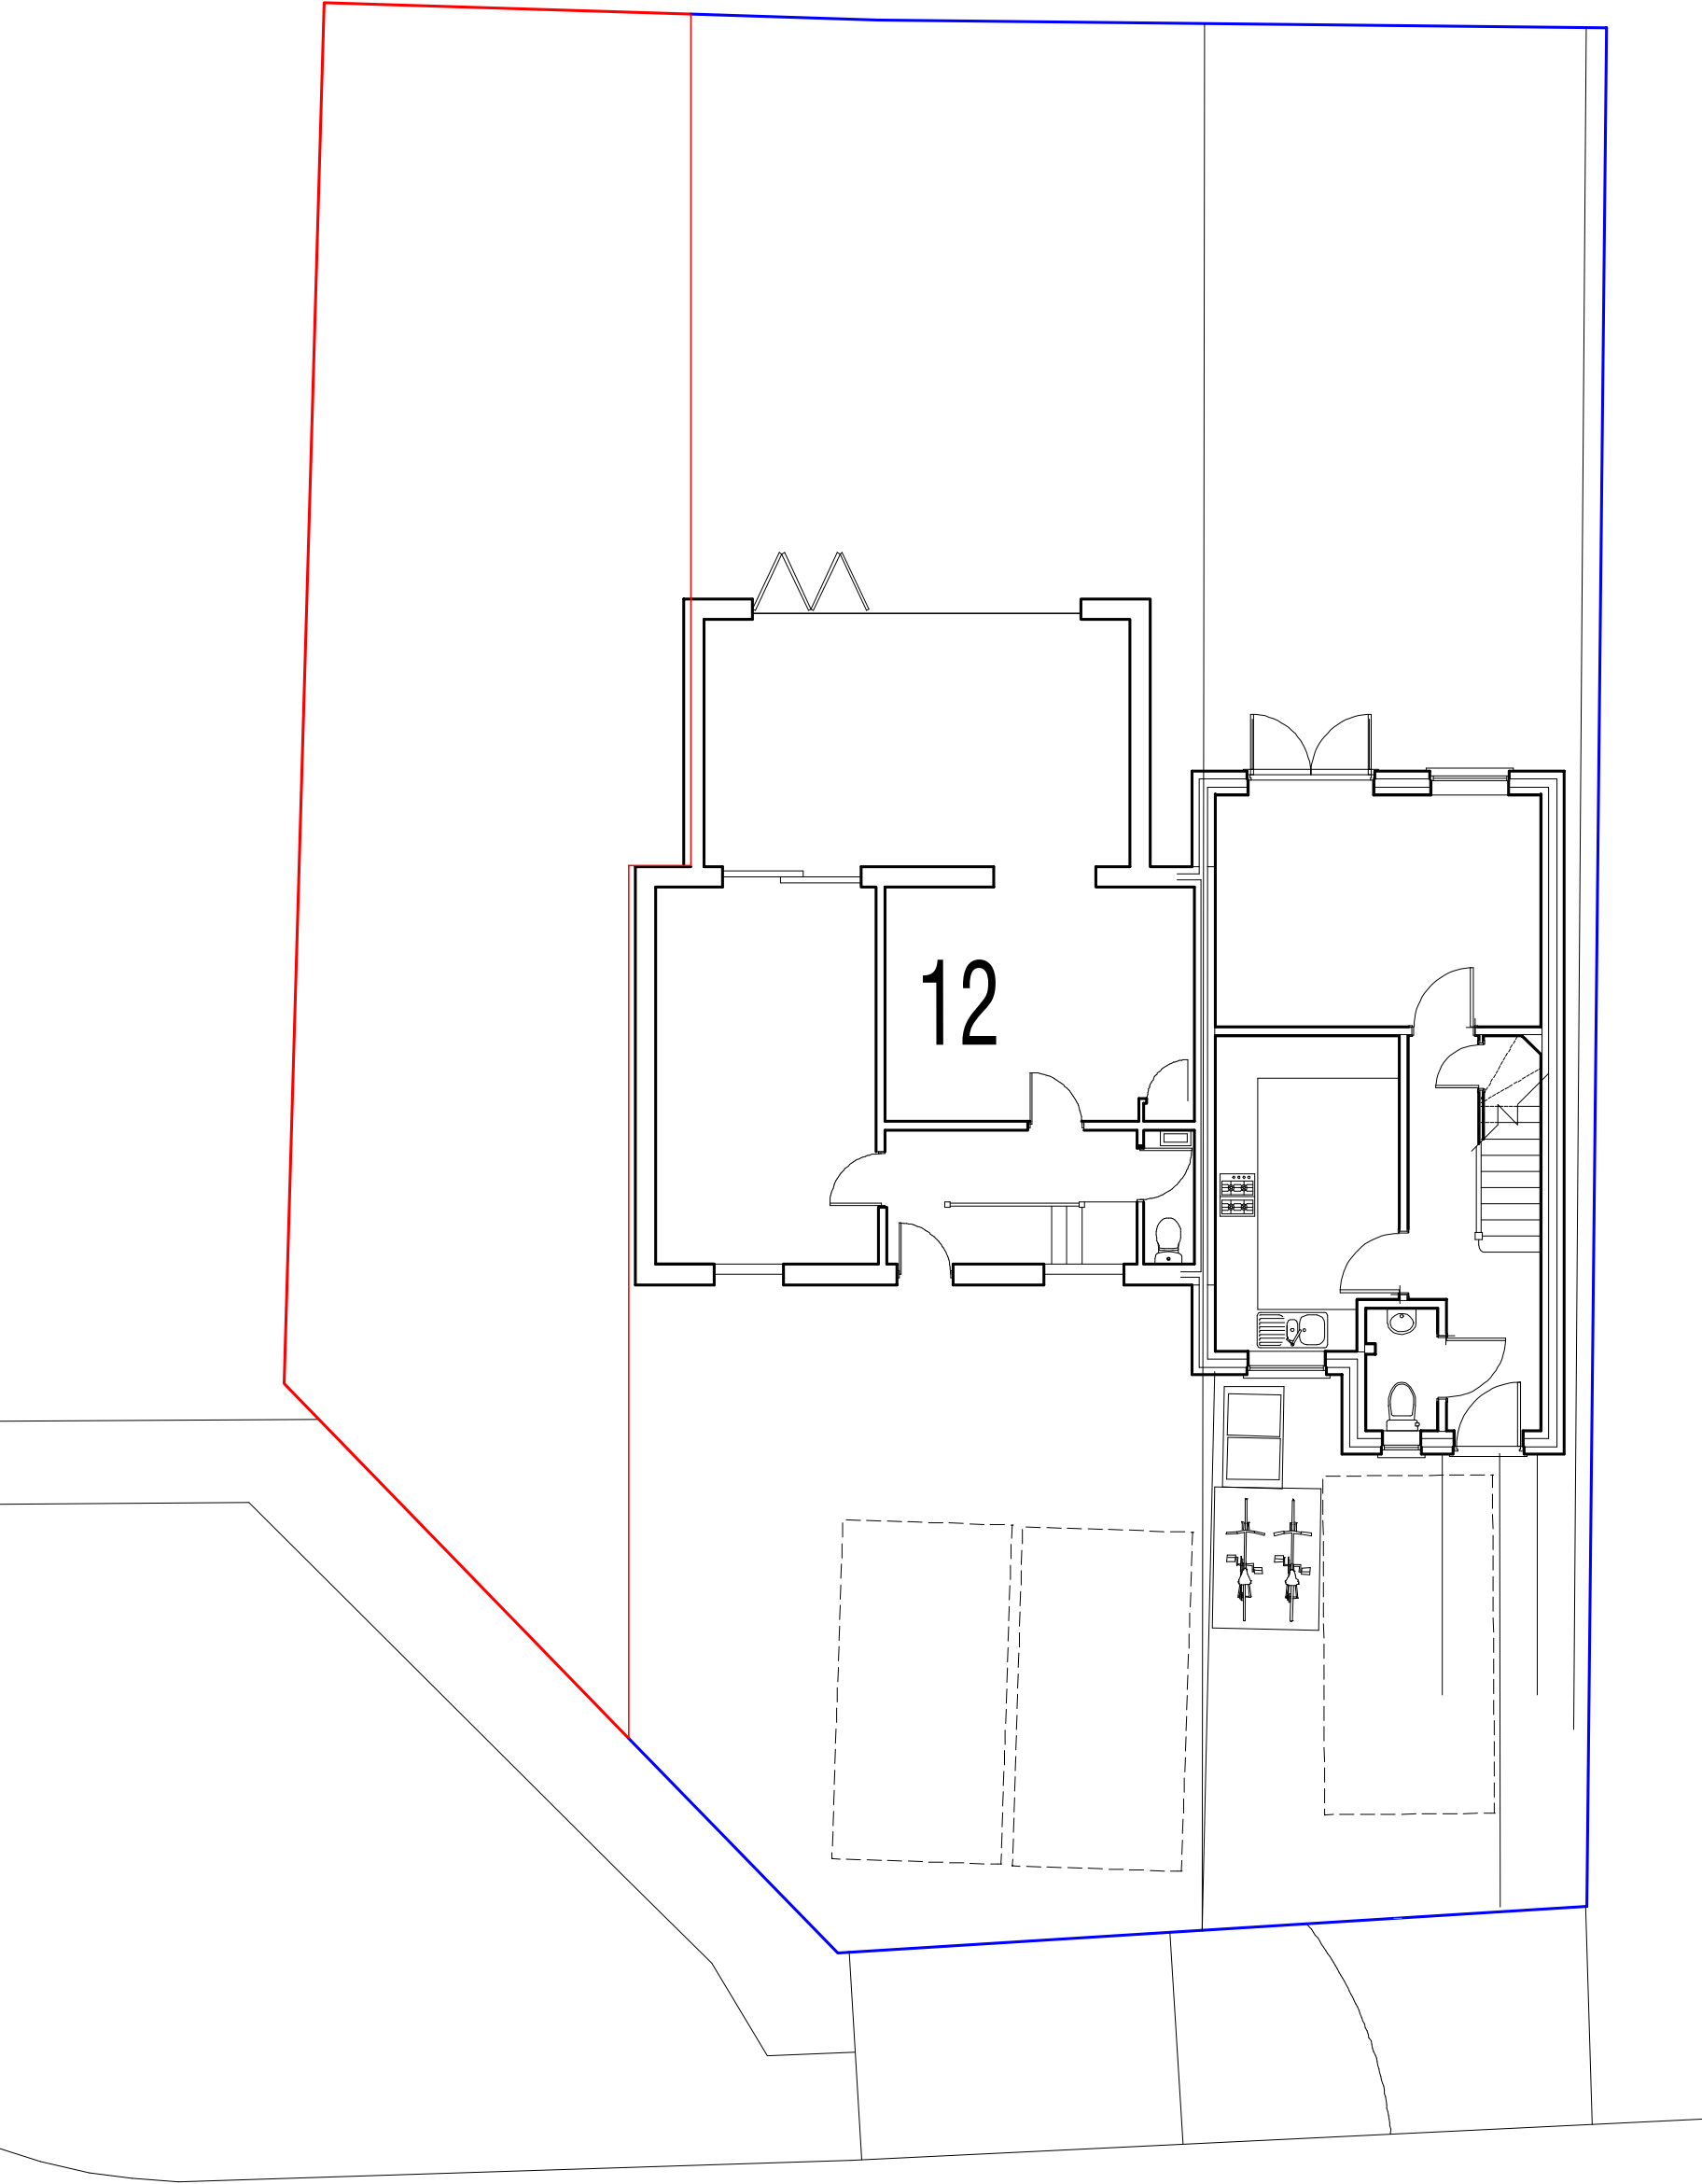


GROUND FLOOR PLAN


WICK FARM ROAD




SOUTH (REAR)

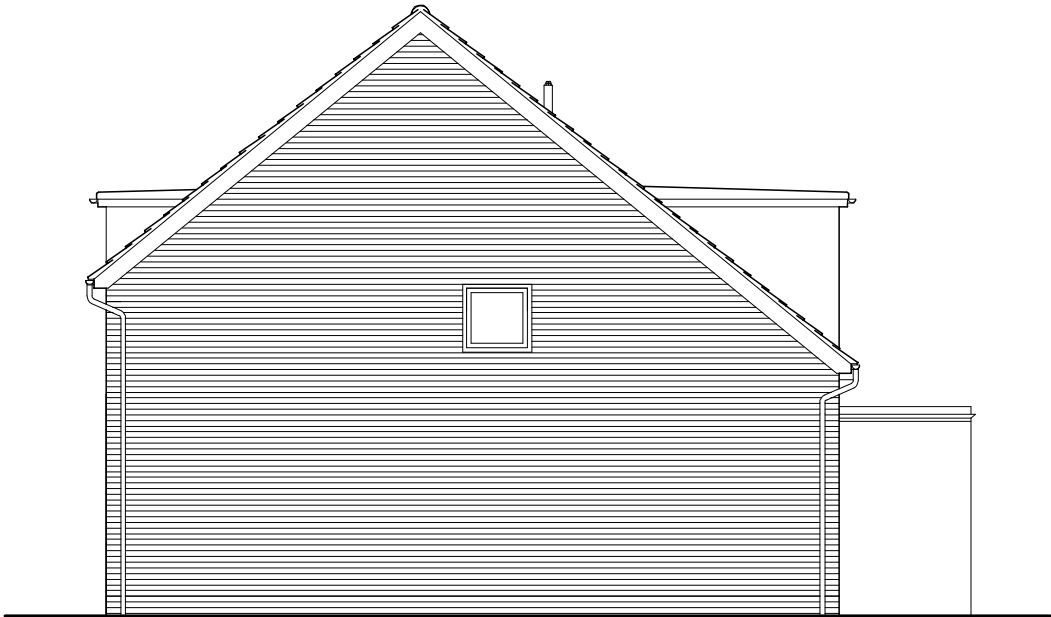

WEST (SIDE)

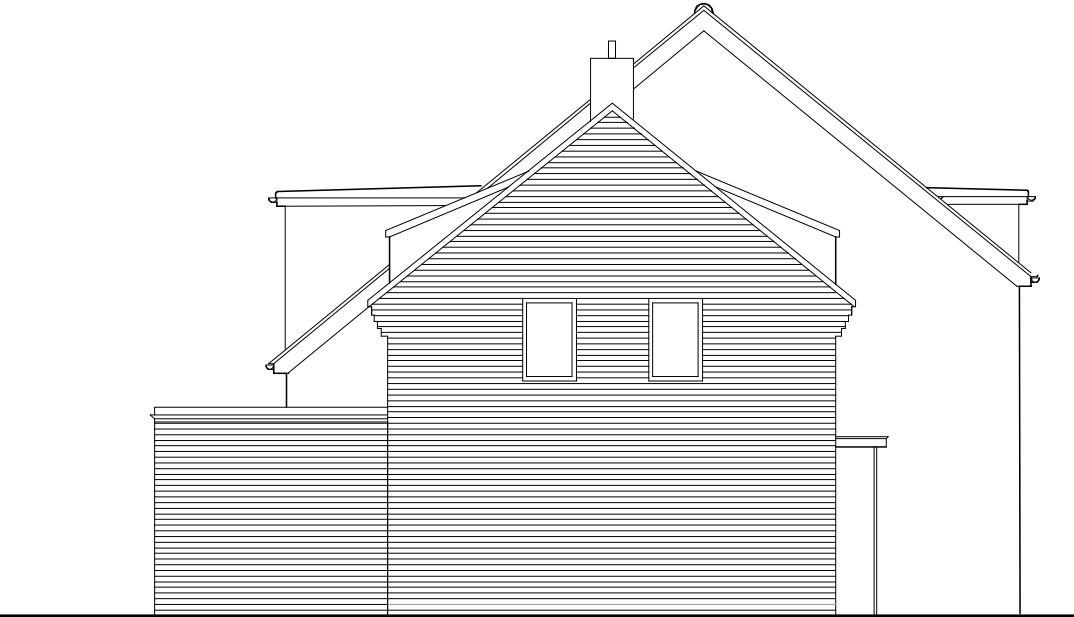

EAST (SIDE) to Peel Close

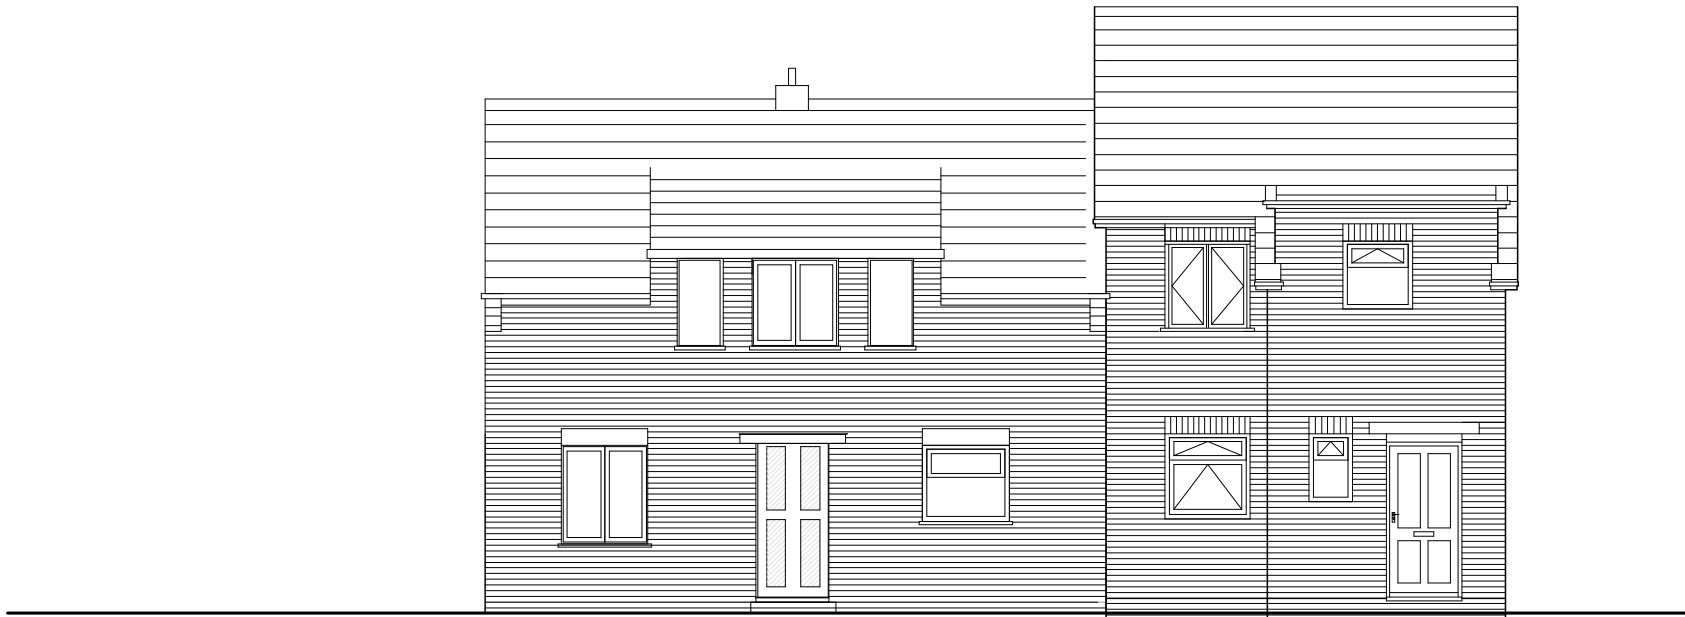

NORTH (FRONT) to Wick Farm Road

Proposed Flatlet extension on East side of 12 Wick Farm Road, Littlehampton: AS EXISTING