


1/100 scale on A2 paper

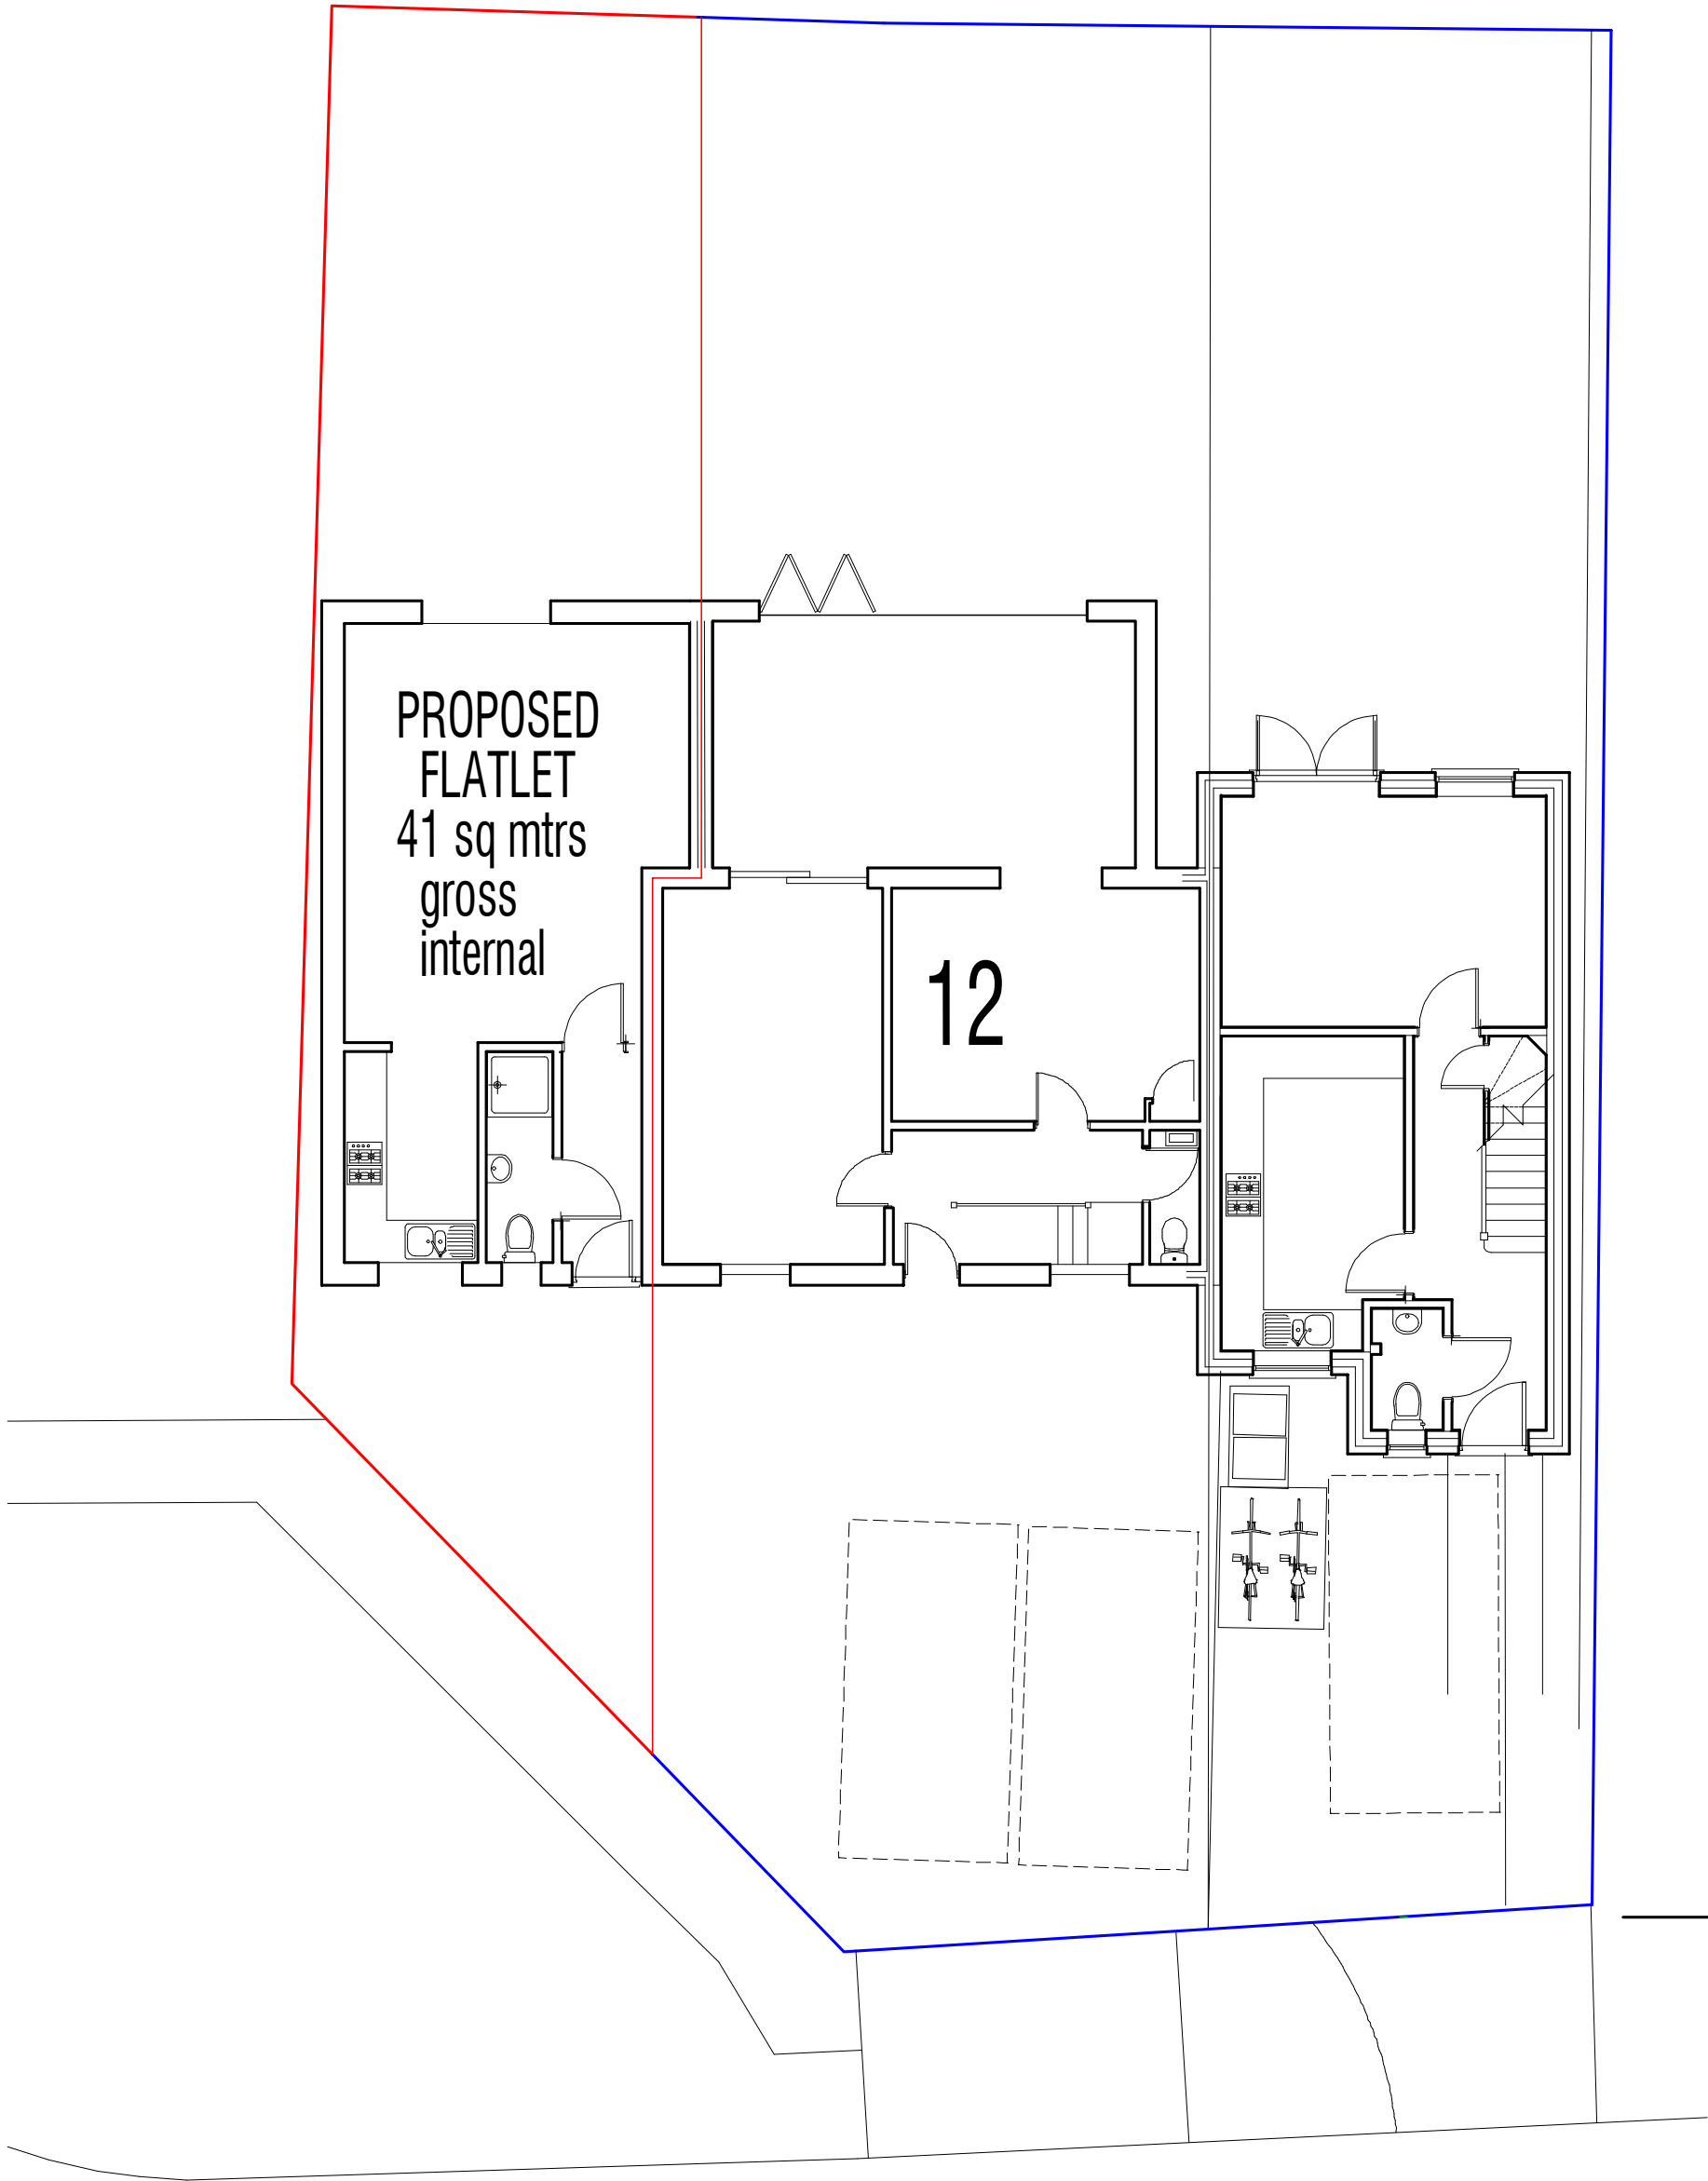

GROUND FLOOR PLAN

WICK FARM ROAD



SOUTH (REAR)

WEST (SIDE)

EAST (SIDE) to Peel Close

SECTION facing WEST

NORTH (FRONT) to Wick Farm Road

Proposed Flatlet extension on East side of 12 Wick Farm Road, Littlehampton: AS PROPOSED

Copyright © 2020
R.Brown
4 Norfolk Place
Littlehampton
Sussex BN17 5PD
tel: 01-903-713747