


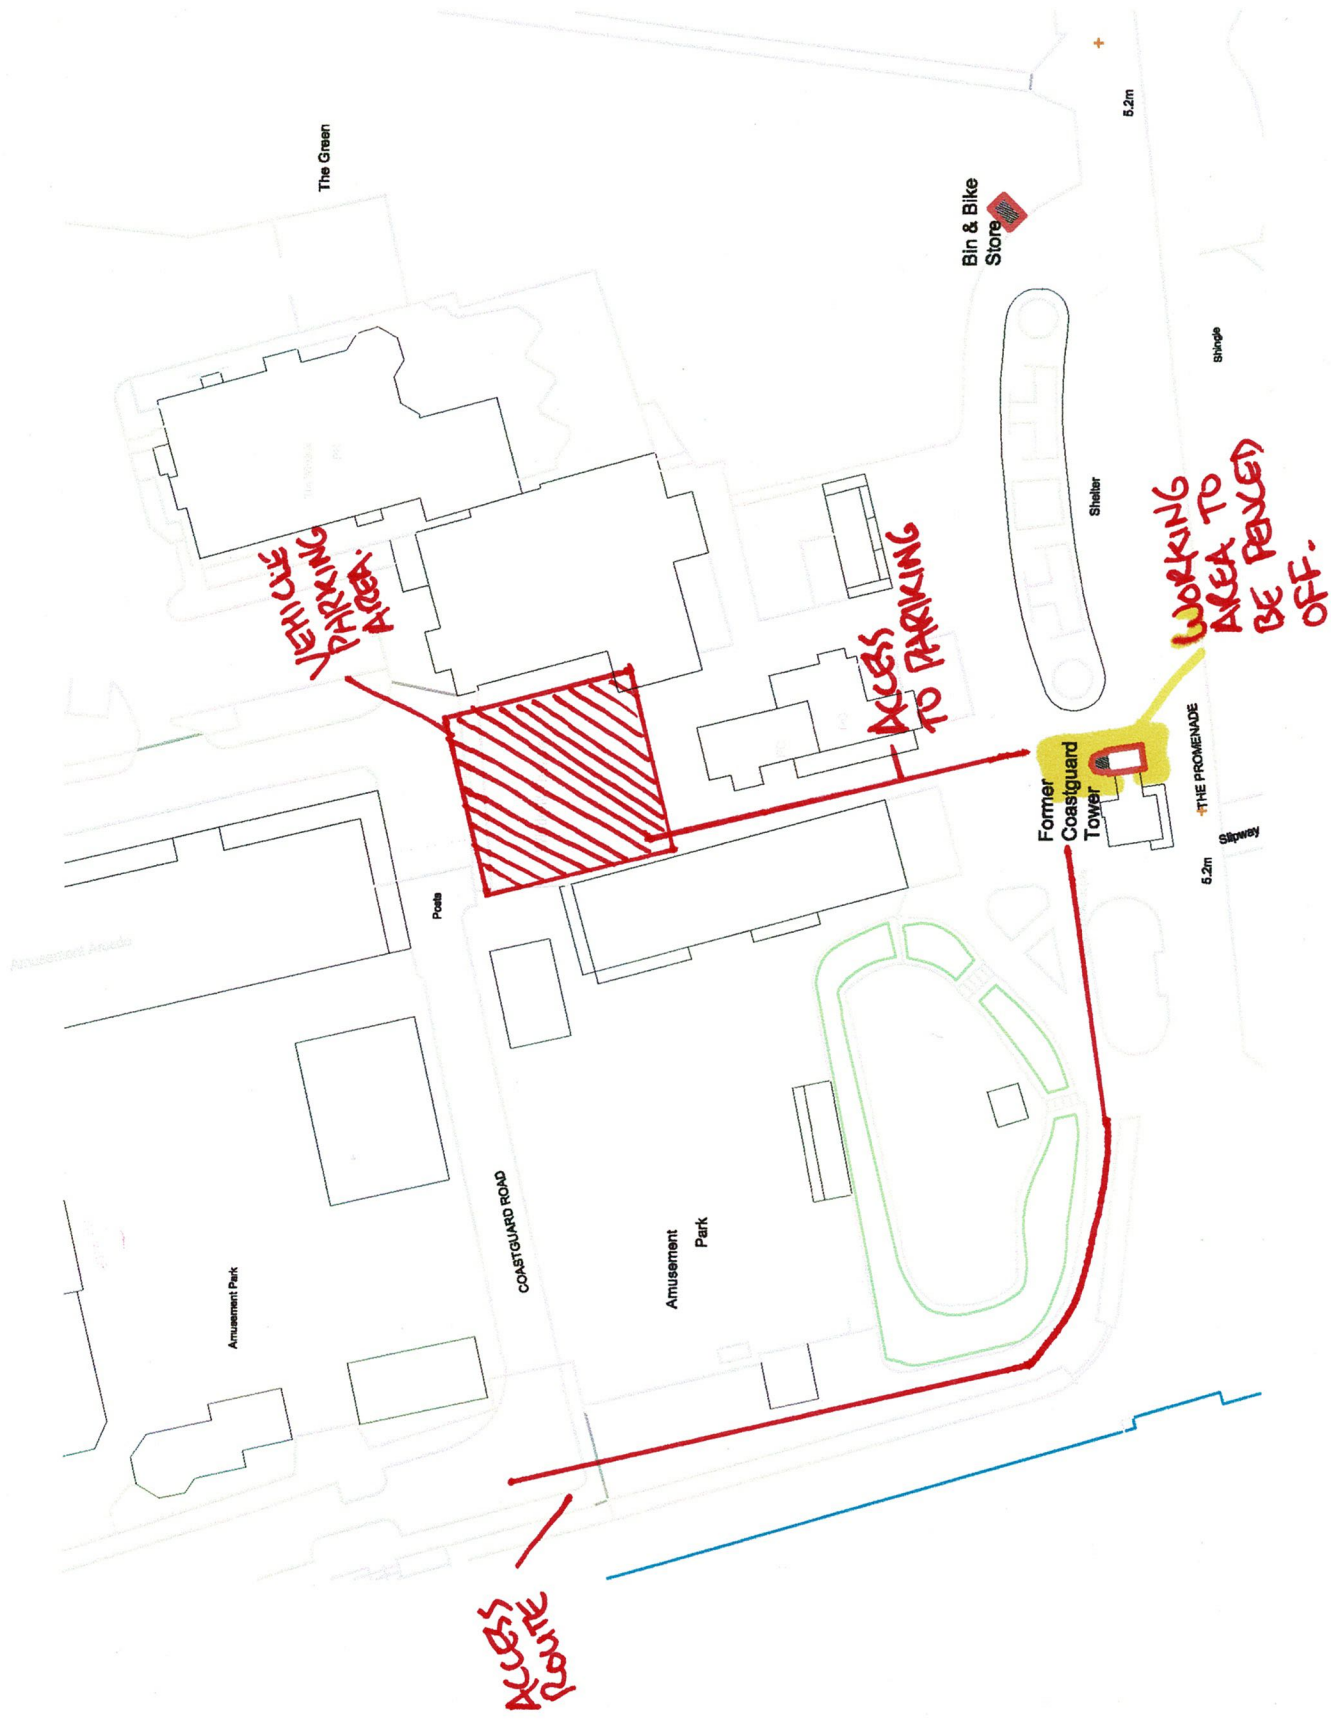

LOCATION & BLOCK PLAN

DRAWING No.1

CLOUD9 DESIGN STUDIO			
(M): 07782 375302 (E) nudi.design.co@gmail.com (W) cloud9designstudio.co.uk			
Project/Address	General alterations	DRAWING	Location & Block Plan
	Old Coastguard Tower, Promenade, Sea Road, Littlehampton, BN17 8LH	Drawing Name	CS0164/xxxx
		Scale	1:500 & 1:1000 @ A3
		Date	February 2020
Client	Gray Tree Developments	Drawn By	Rudi

Mapping contents (c) Crown copyright and database rights 2018 Ordnance Survey 100035207

Preliminary for mark up and site info
28-02-2020

Mark-up sketch plans
1:1000 @ A3

Amusement
Park

COASTGUARD ROAD

Posts

VEHICLE
PARKING
AREA

ACCESS
TO PARKING

Former
Coastguard
Tower

WORKING
AREA TO BE
FENCED OFF.

THE PROMENADE

Slipway

5.2m

Shelter

Shingle

Bin & Bike
Store

5.2m

LOCATION & BLOCK PLAN

DRAWING No.2

CLOUD9 DESIGN STUDIO

(M): 07762 379302 (E) nudi.design.co@gmail.com (W) cloud9designstudio.co.uk

Project/Address	General alterations	Drawing No	Location & Block Plan
Old Coastguard Tower, Promenade, Sea Road, Littlehampton, BN17 5LH	Scale	C9/0164/000x	
	Scale	1:500 & 1:1000 @ A3	
	Date	February 2020	

Client: Gray Tree Developments

Drawn By: Rudi

Note: these drawings are prepared for planning purposes only, do not scale for any other purpose.

Mark-up sketch plans
1:500 @ A3

28-02-2020
Preliminary for mark up and site info