



Existing 3D 1



Proposed 3D 1



Parkers Design Limited - No.3 - PO9 6AH
www.parkersdesign.co.uk
info@parkersdesign.co.uk
Tel: 07776 008822

1:500		50
1:200		20
1:100		10
1:50		5

All measurement to be checked on site prior to any commenment

(C) Copyright of Parkers Design (Southern) Limited. Any reproduction of these drawings will require written authority from the copyright owner.

PROJECT	11 Sandfield Avenue BN17 7LL	CLIENT				Bagley
		Date	Issue Date		Scale (@ A3)	
SHEET	3D 1	Drawn by	SW	DRAWING NUMBER		REV
		Checked by	SR	P 5		



Proposed 3D 2



Existing 3D 2



Parkers Design Limited - No.3 - PO9 6AH

www.parkersdesign.co.uk

info@parkersdesign.co.uk

Tel: 07776 008822

1:500		50
1:200		20
1:100		10
1:50		5

All measurement to be checked on site prior to any comment

(C) Copyright of Parkers Design (Southern) Limited. Any reproduction of these drawings will require written authority from the copyright owner.

PROJECT	11 Sandfield Avenue BN17 7LL		CLIENT Bagley	
	SHEET 3D 2		Date Issue Date	Scale (@ A3)
		Drawn by Checked by	SW SR	DRAWING NUMBER P 6
				REV



Existing 3D 3



Proposed 3D 3




Parkers Design Limited - No.3 - PO9 6AH
www.parkersdesign.co.uk
info@parkersdesign.co.uk
Tel: 07776 008822

1:500		50
1:200		20
1:100		10
1:50		5


All measurement to be checked on site prior to any commenent

(C) Copyright of Parkers Design (Southern) Limited. Any reproduction of these drawings will require written authority from the copyright owner.

PROJECT	11 Sandfield Avenue BN17 7LL		CLIENT Bagley	
	SHEET 3D 3		Date Issue Date Scale (@ A3)	REV
		Drawn by Checked by	SW SR	DRAWING NUMBER P 7

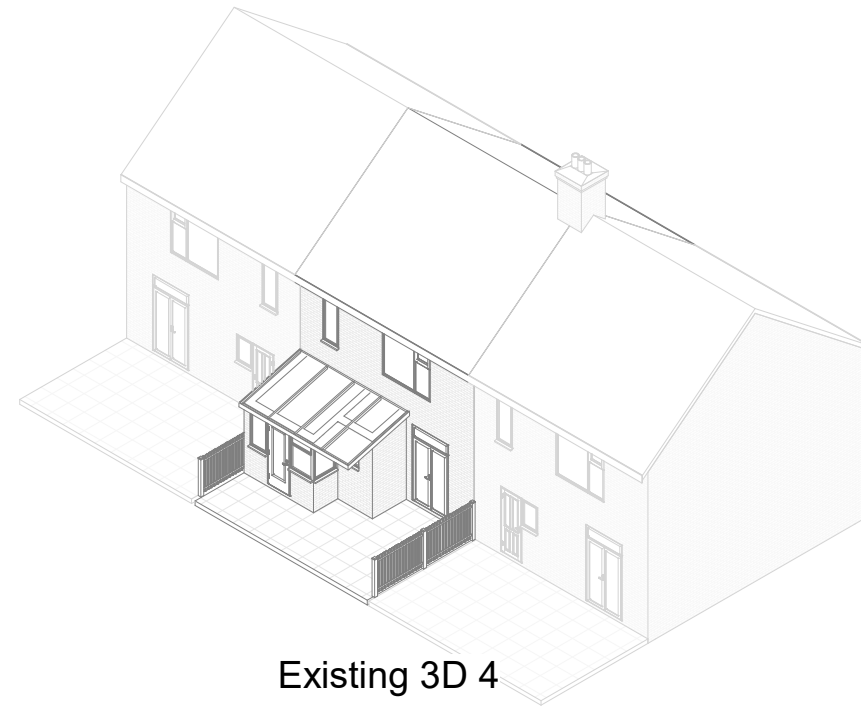

Existing 3D 4

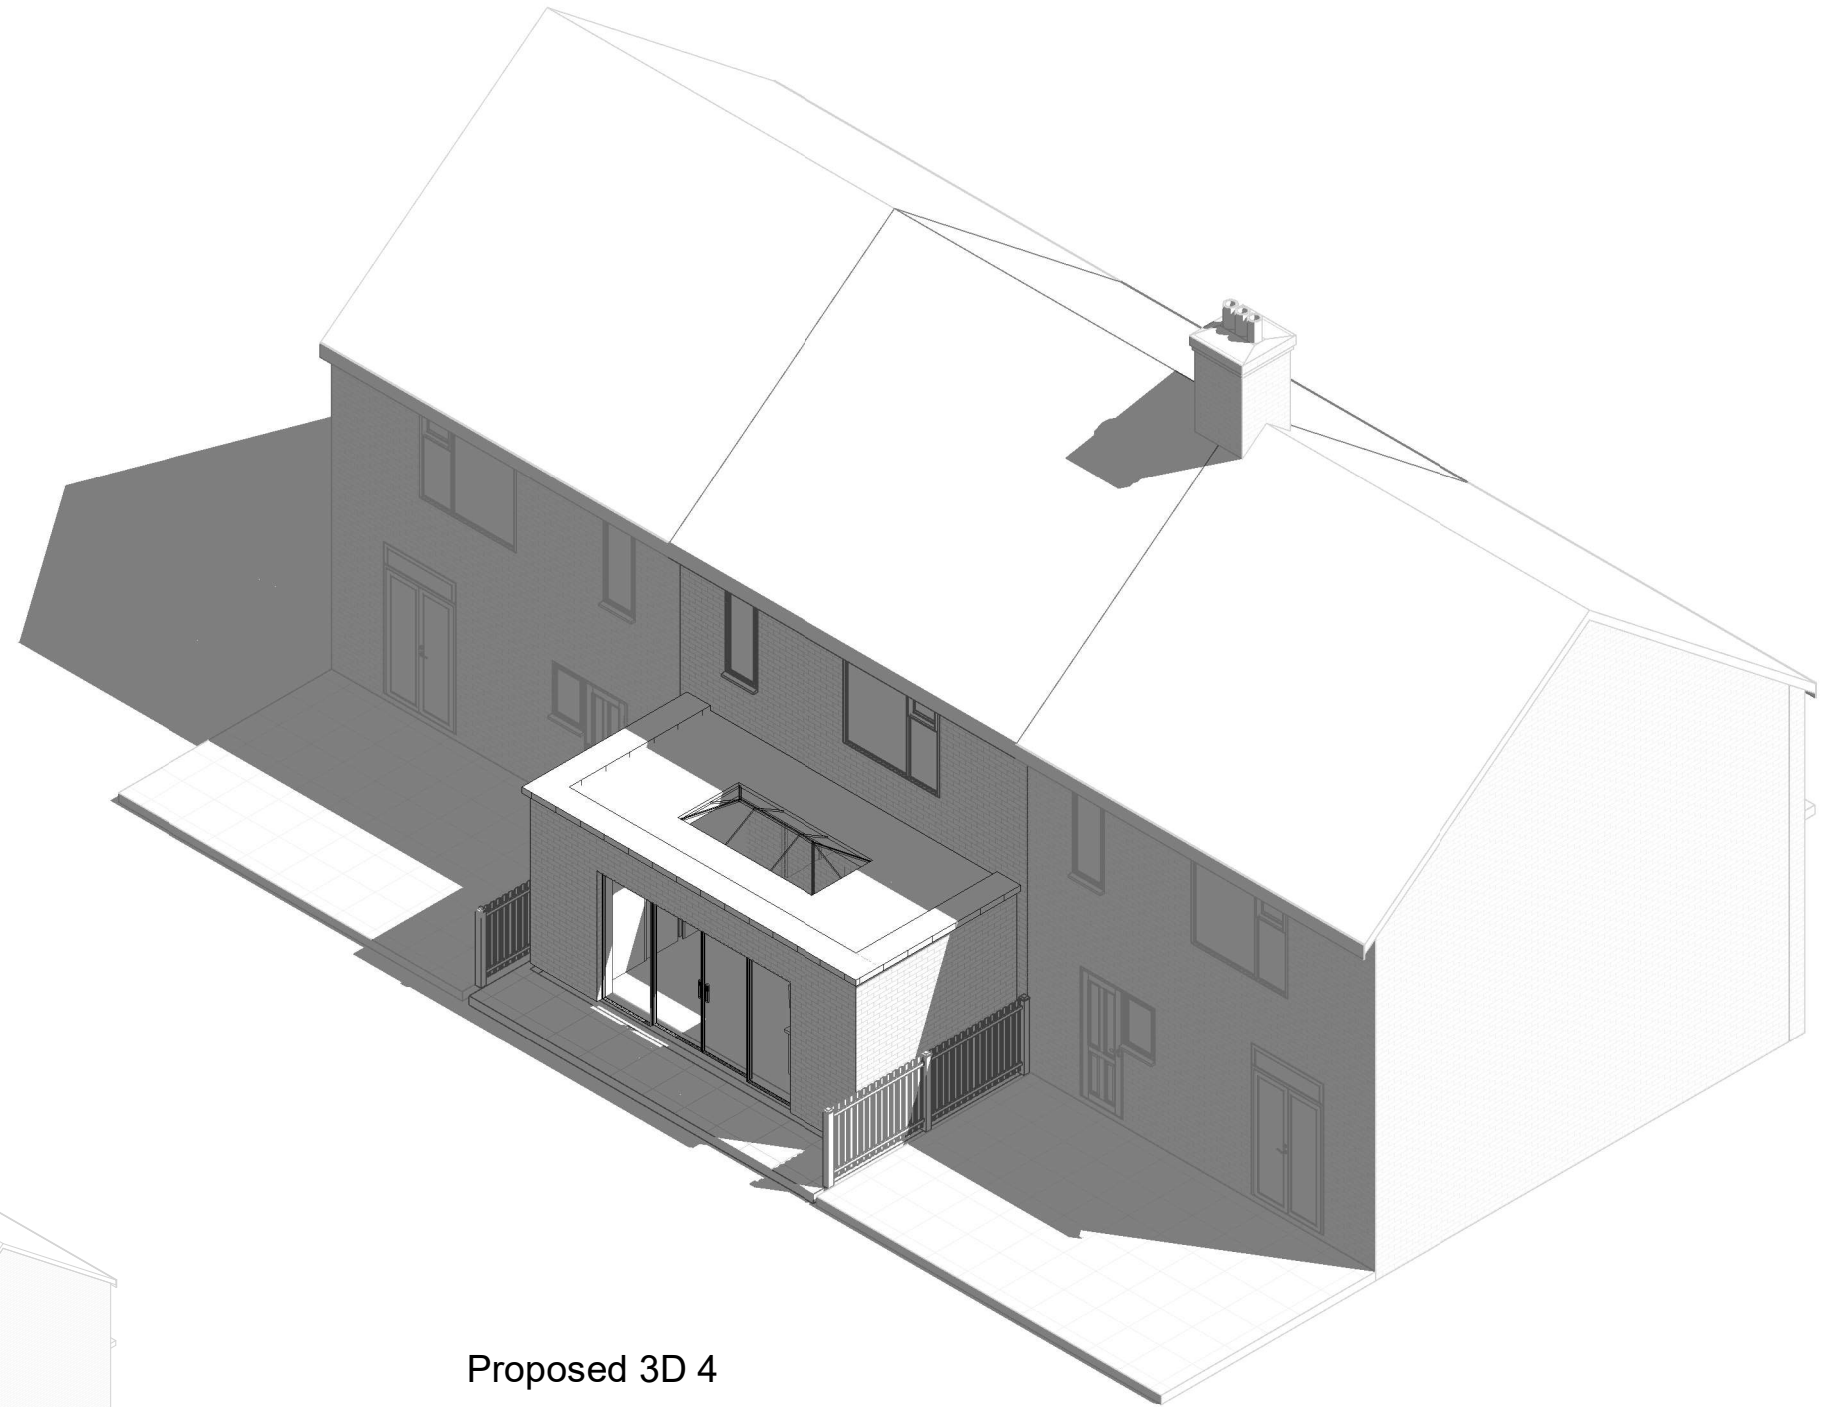

Proposed 3D 4



Parkers Design Limited - No.3 - PO9 6AH

www.parkersdesign.co.uk

info@parkersdesign.co.uk

Tel: 07776 008822

1:500		50
1:200		20
1:100		10
1:50		5

All measurement to be checked on site prior to any comment

(C) Copyright of Parkers Design (Southern) Limited. Any reproduction of these drawings will require written authority from the copyright owner.

PROJECT	11 Sandfield Avenue BN17 7LL		CLIENT Bagley			
			Date	Issue Date	Scale (@ A3)	
SHEET	3D 4		Drawn by	SW	DRAWING NUMBER	REV
			Checked by	SR	P 8	