


WEST ELEVATION AS EXISTING

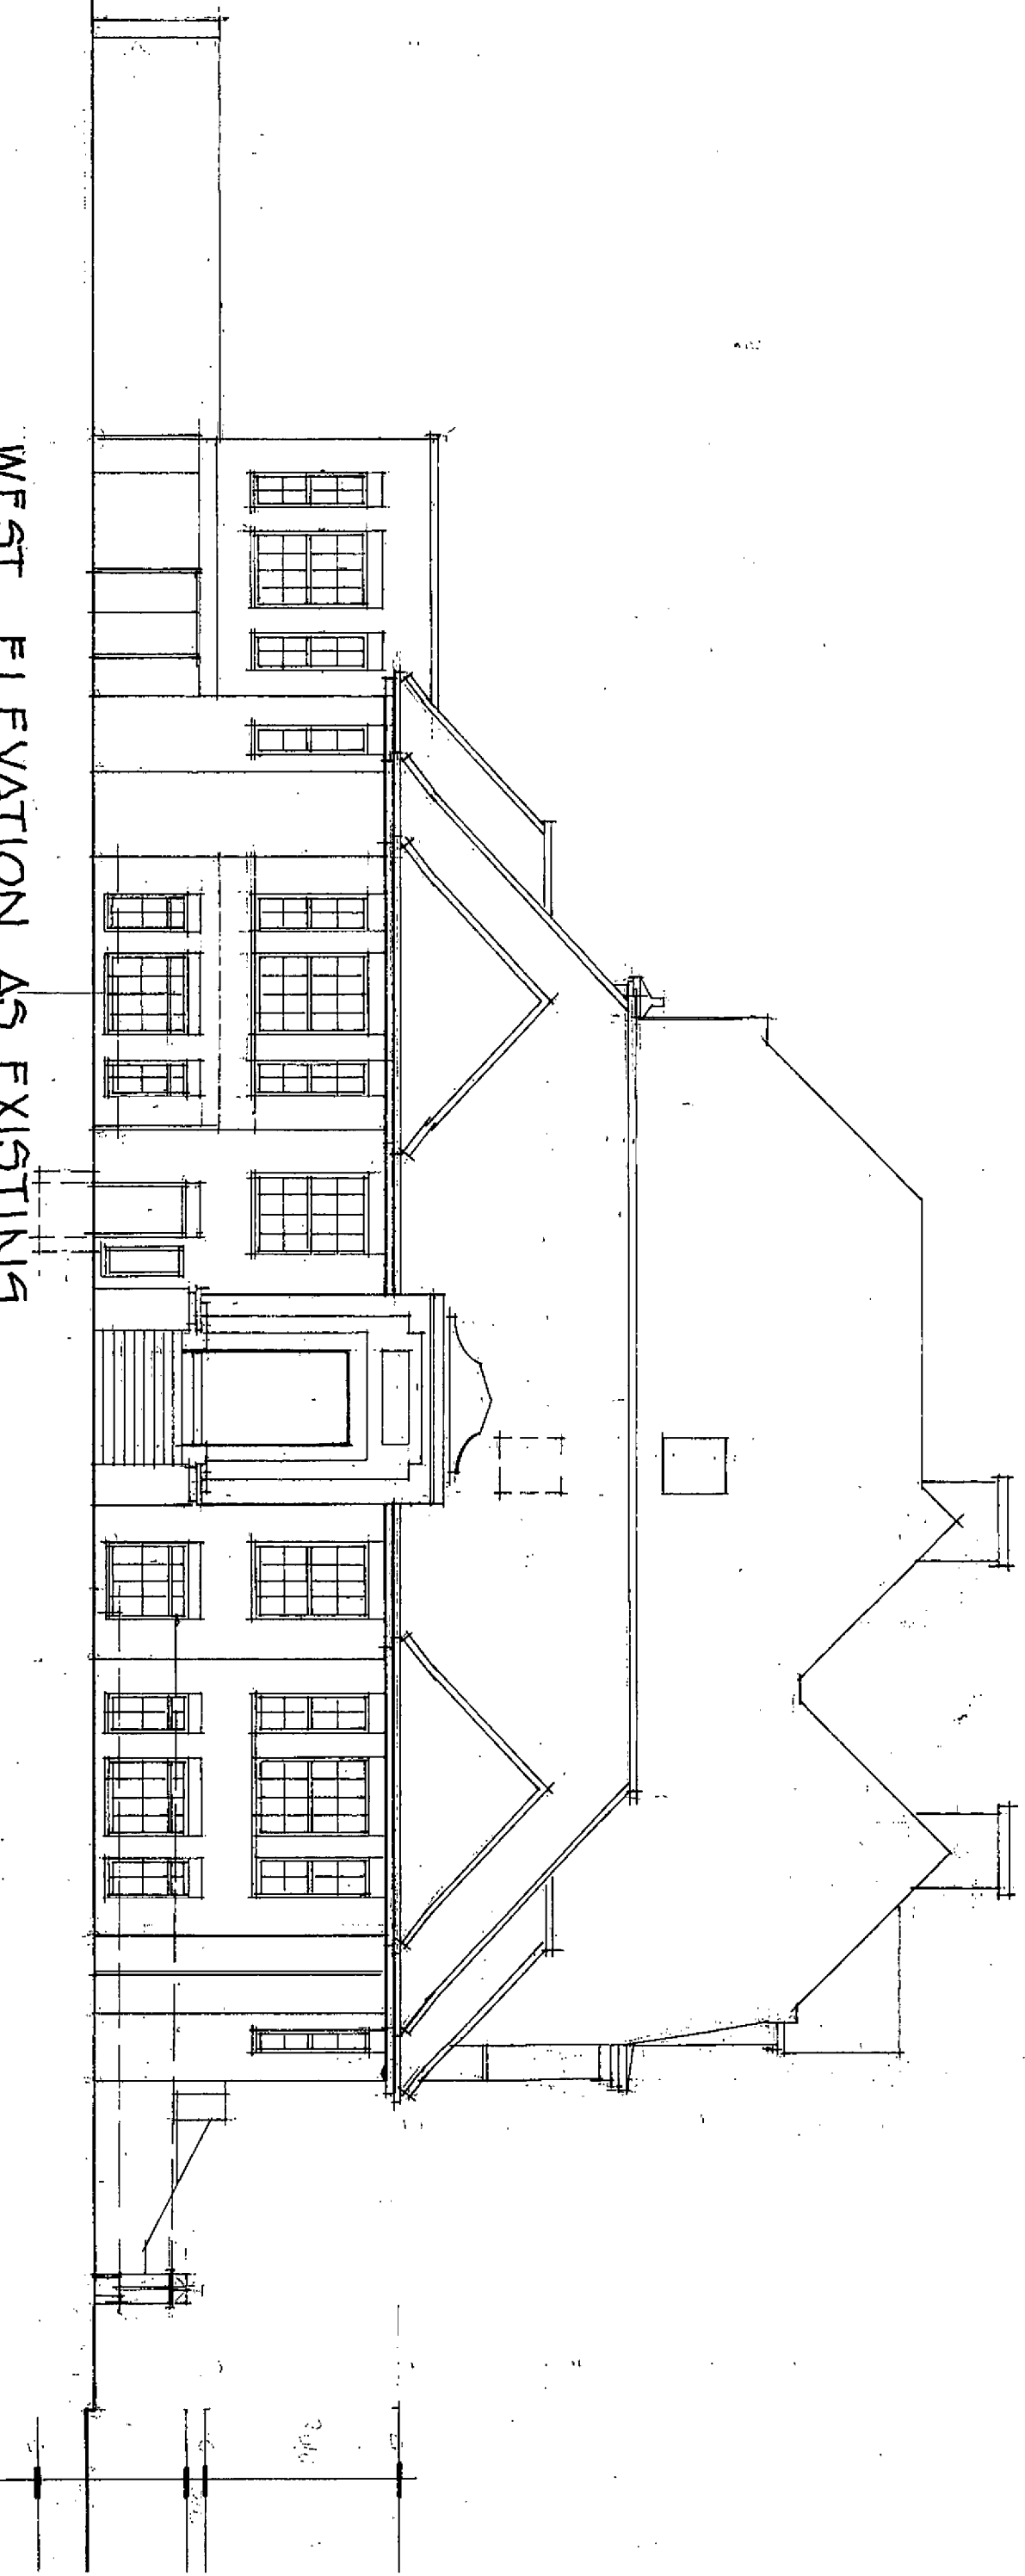

SURVEY AS EXISTING - WEST ELEVATION

90 - 91 SOUTH TERRACE LITTLEHAMPTON SUSSEX

GRAHAM NICCOLLS LTD. BUILDING DESIGN+TECHNOLOGY.

SCALE / 1:100 @ A3

DATE / 08.06.2017

BMF.NE/1030617/SY.04