



NOTE / ALL SITE DIMENSIONS APPROXIMATE / NOT SURVEYED

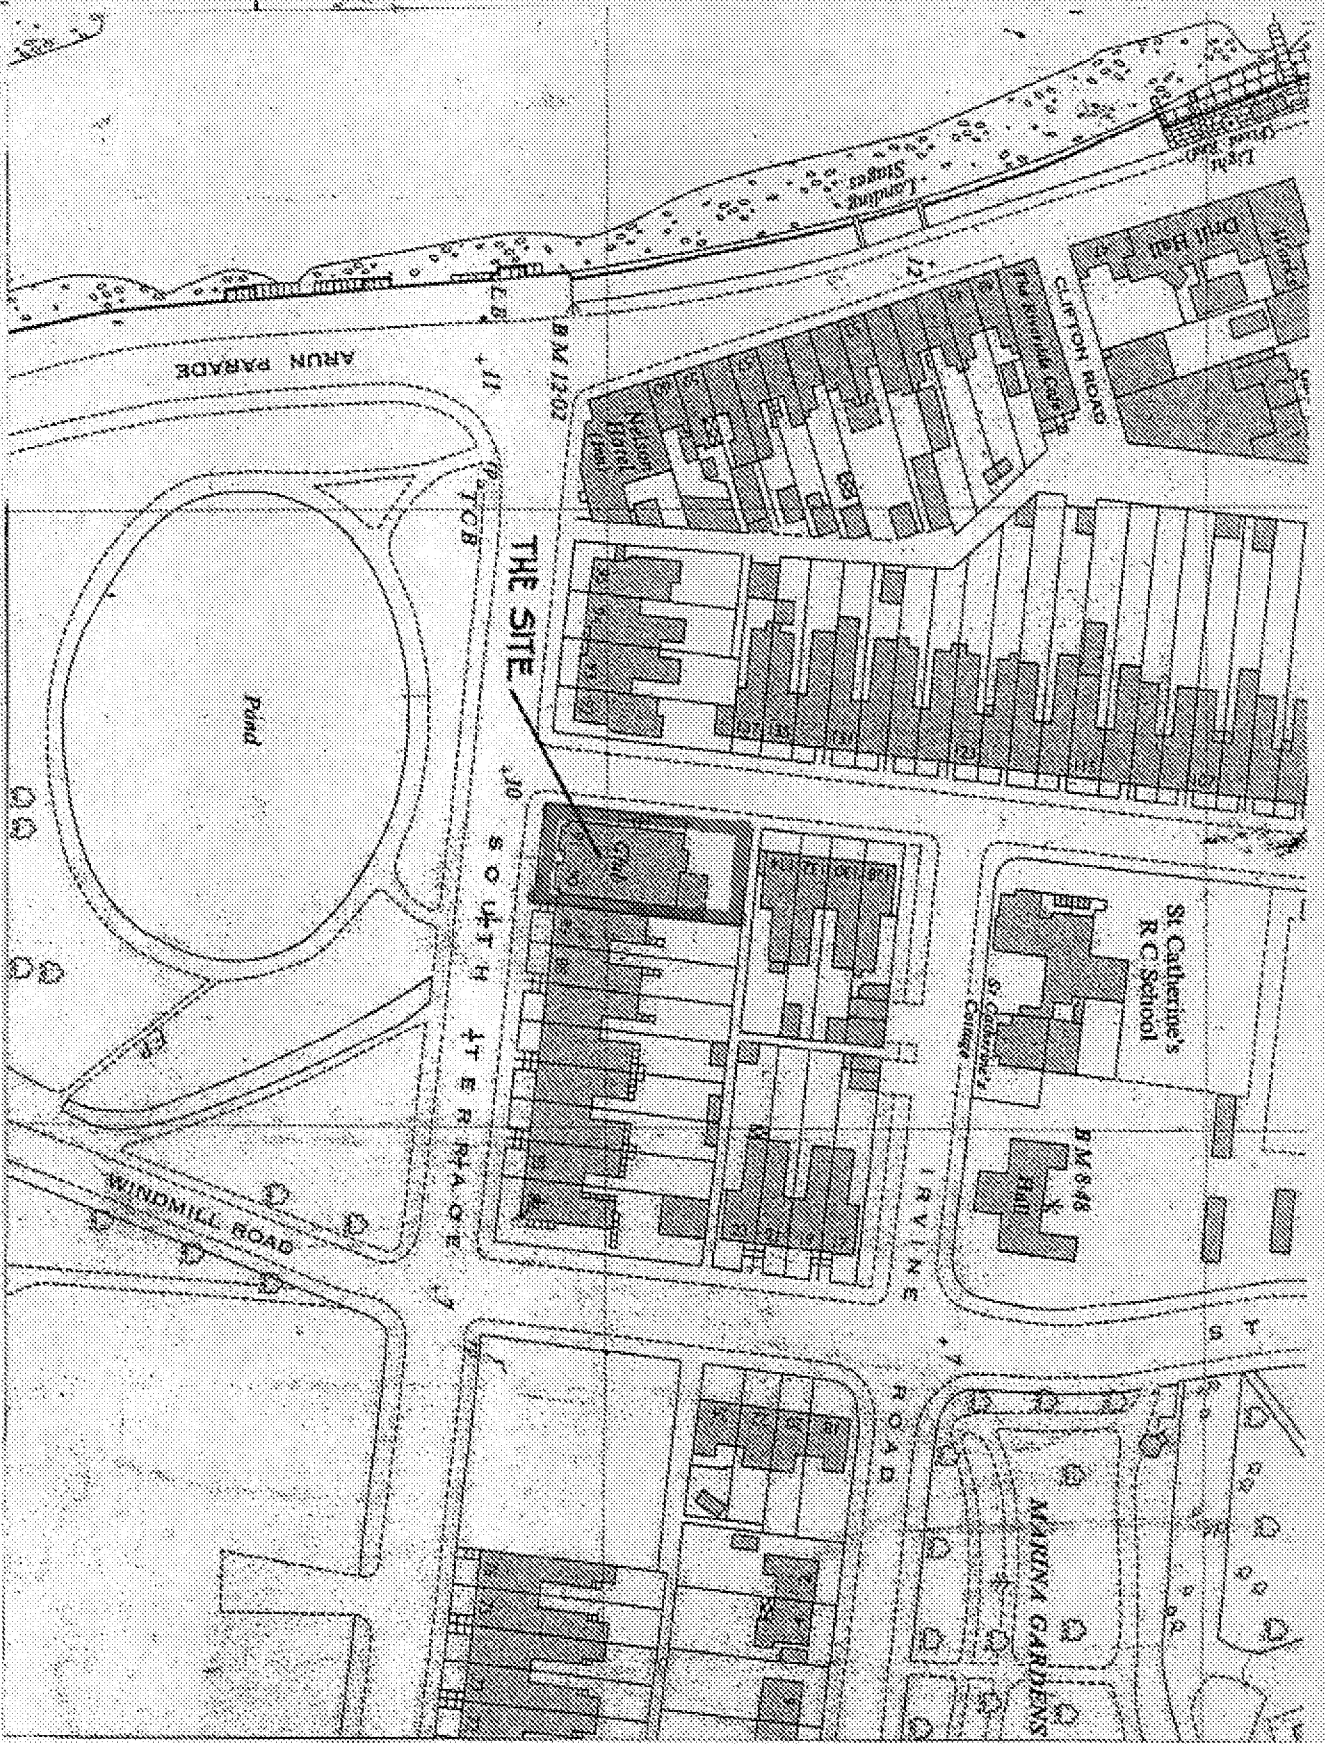

1:1250 LOCATION PLAN

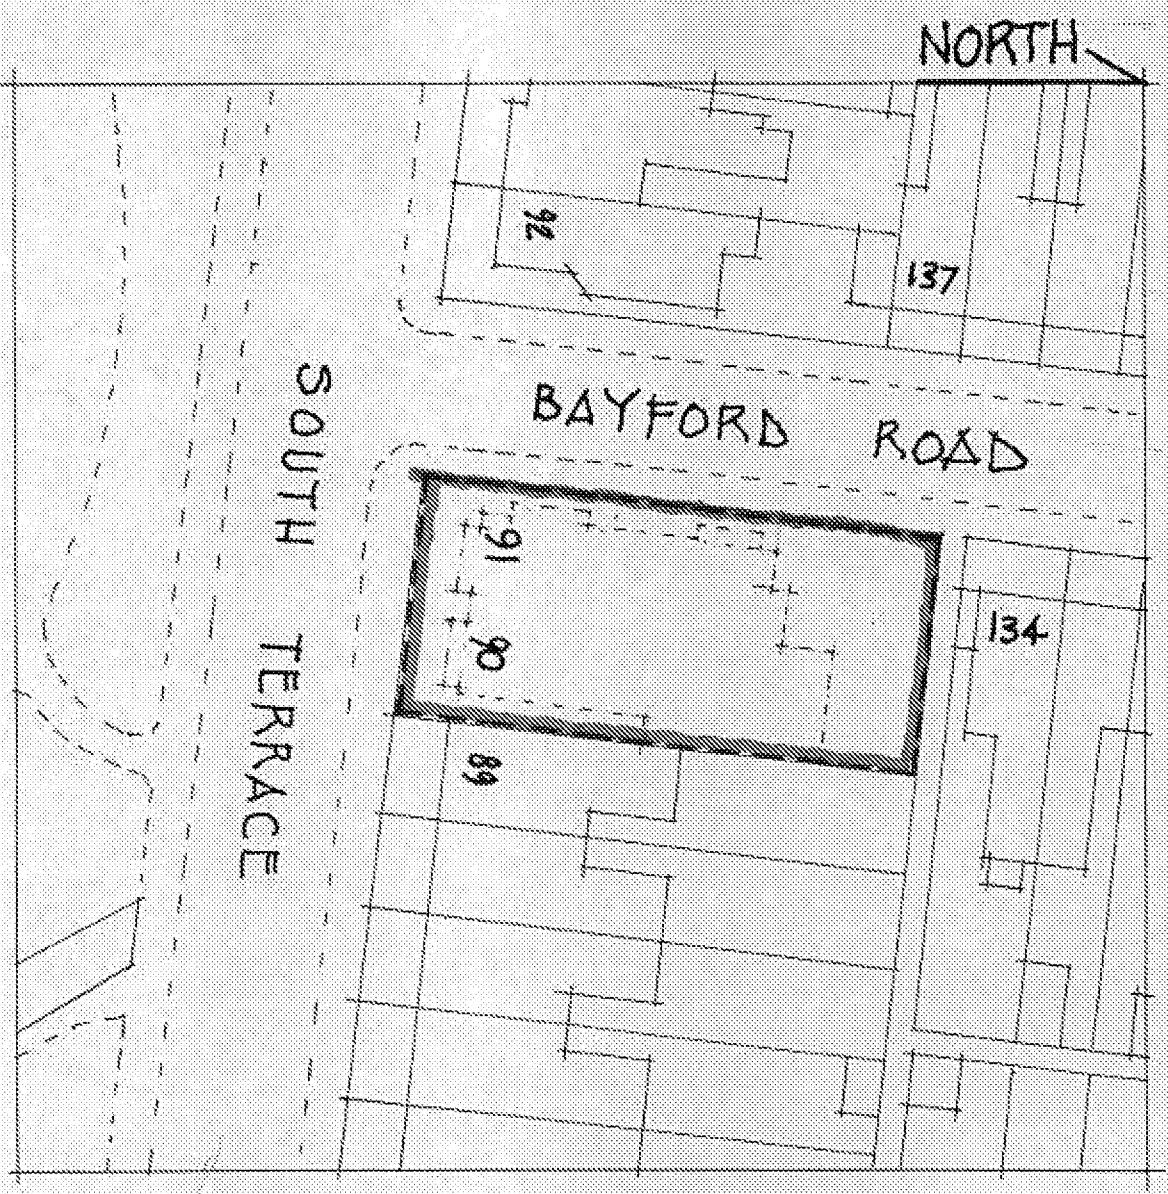

1:500 SITE + LOCATION PLAN.

PROPOSED REDEVELOPMENT
90 + 91 SOUTH TERRACE, LITTLEHAMPTON,
SUSSEX
GRAHAM NICOLLS BUILDING DESIGN + TECHNOLOGY

SCALE / 1:500 + 1:1250 @ A3
DATE / 10.06.2017
W1.N2/030617/TP.60