


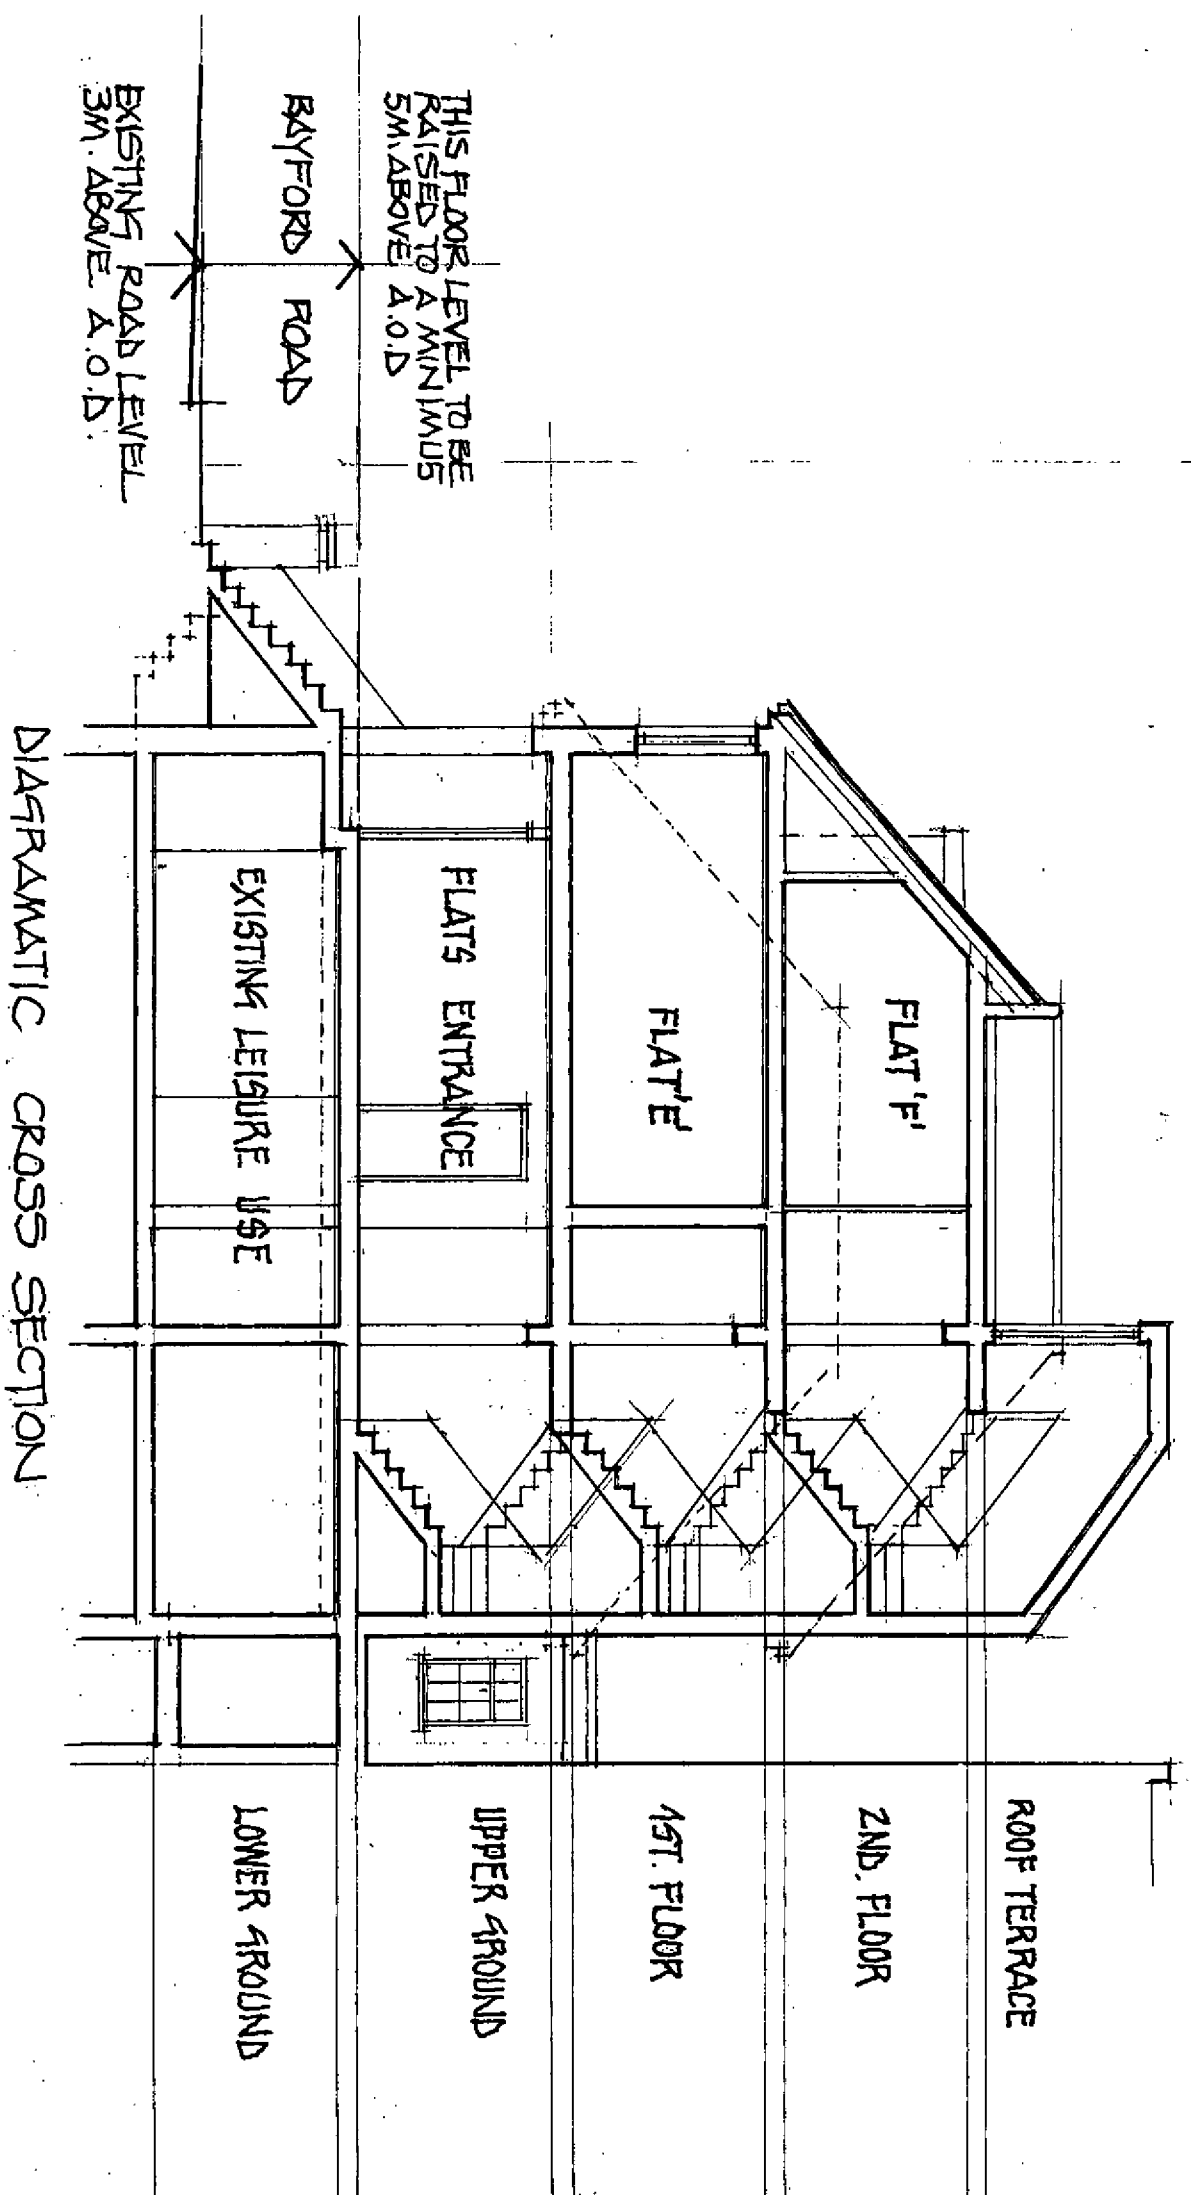

EAST / WEST DIAGRAMMATIC SECTION AS PROPOSED
 90-91, SOUTH TERRACE, LITTLEHAMPTON, SUSSEX
 GRAHAM NICOLLS LTD. BUILDING DESIGN + TECHNOLOGY

SCALE / 1:100 @ A3
 DATE / 12.06.2017
 DWG. NO / 030617/TP.55