


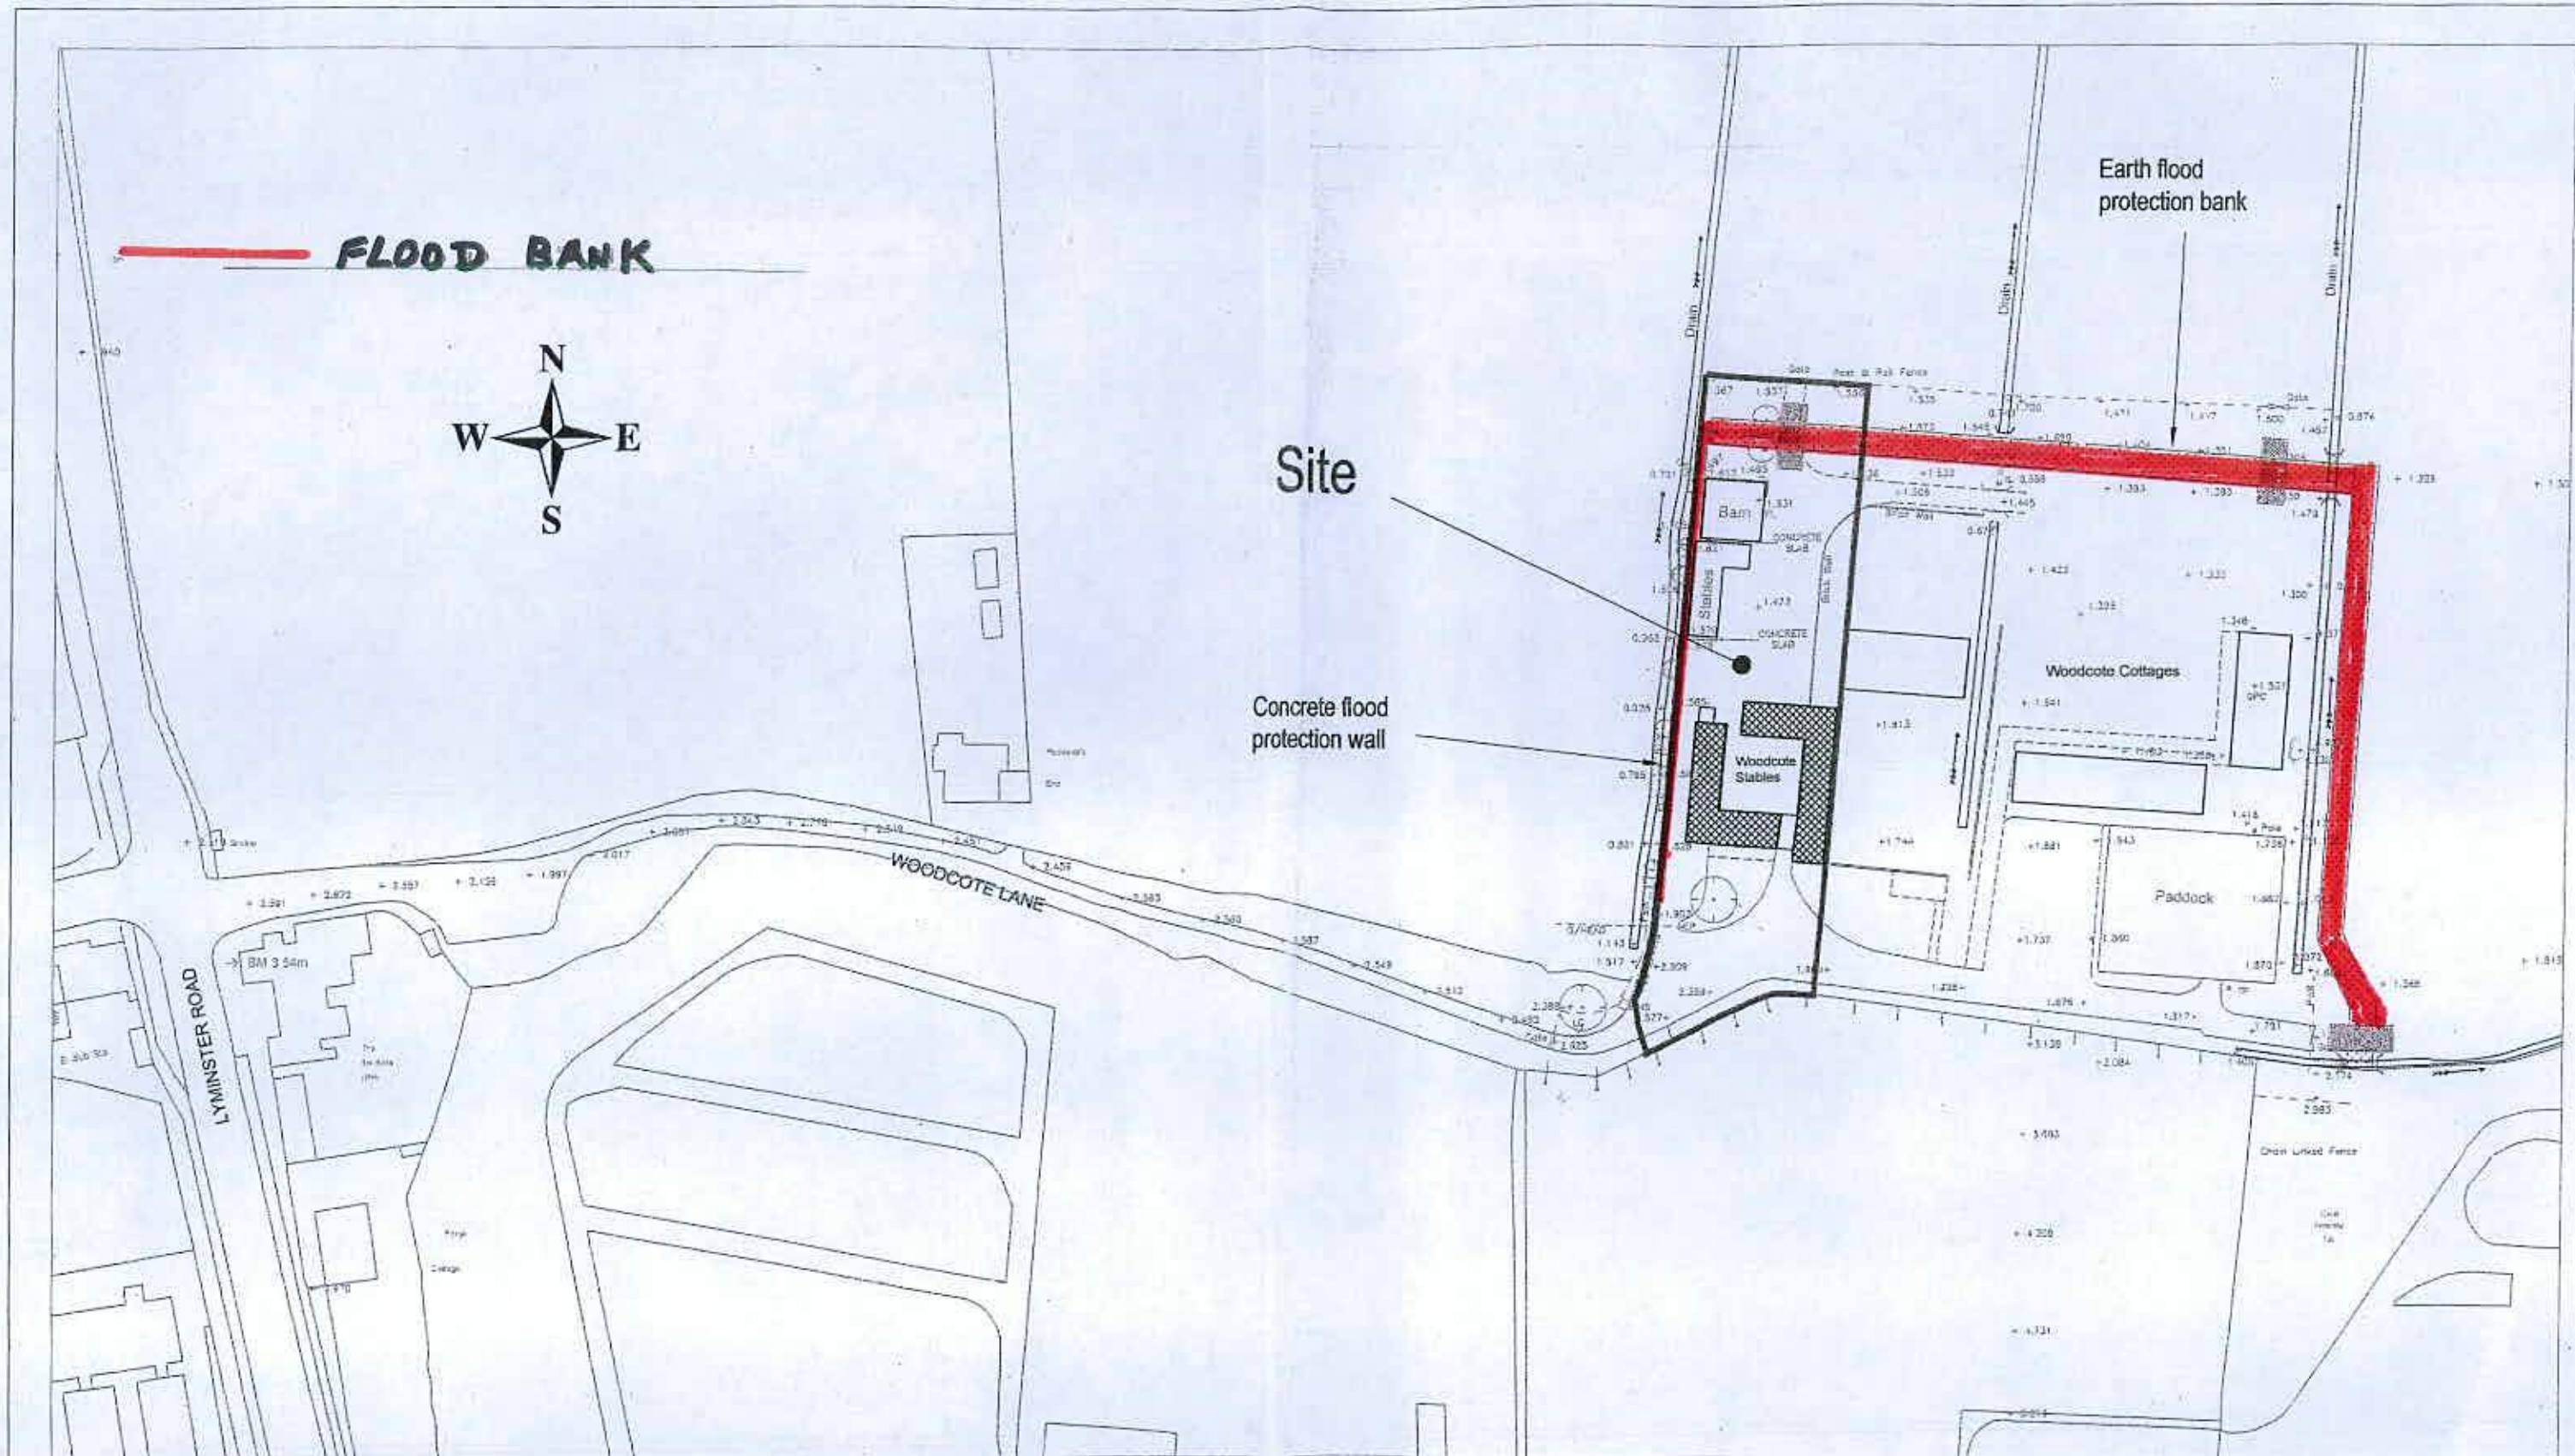

Project						Client		Robert Clark Associates Ltd		© This drawing is the copyright of Robert Clark Associates Limited It may not be copied or reproduced without their written authority	
Woodcote Stables						Mrs S. Goodchild		Chartered Civil Engineers		Scale 1:1000 At original A3	
Littlehampton						Drawing Title		Willow Cottage, Heme Lane, Rustington		Revision	
						Plan for Flood Risk Assessment		West Sussex BN16 3EE		Drawing Number 1171/1.1	
								Tel: 01903 778945 Fax: 01903 778967		Revision -	
Rev. Description											
Original											
PTC						BC					
PC						RTFC					
14.08.07											
App. Chk. Dm. Date											