

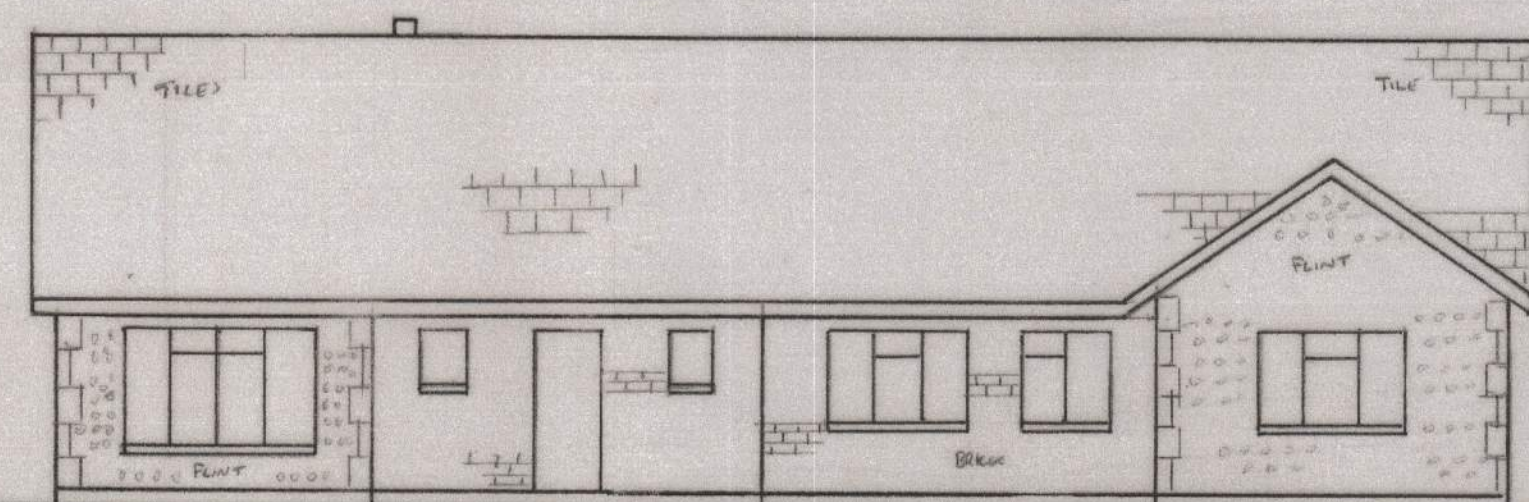



FLOOR PLAN
1:50
A1

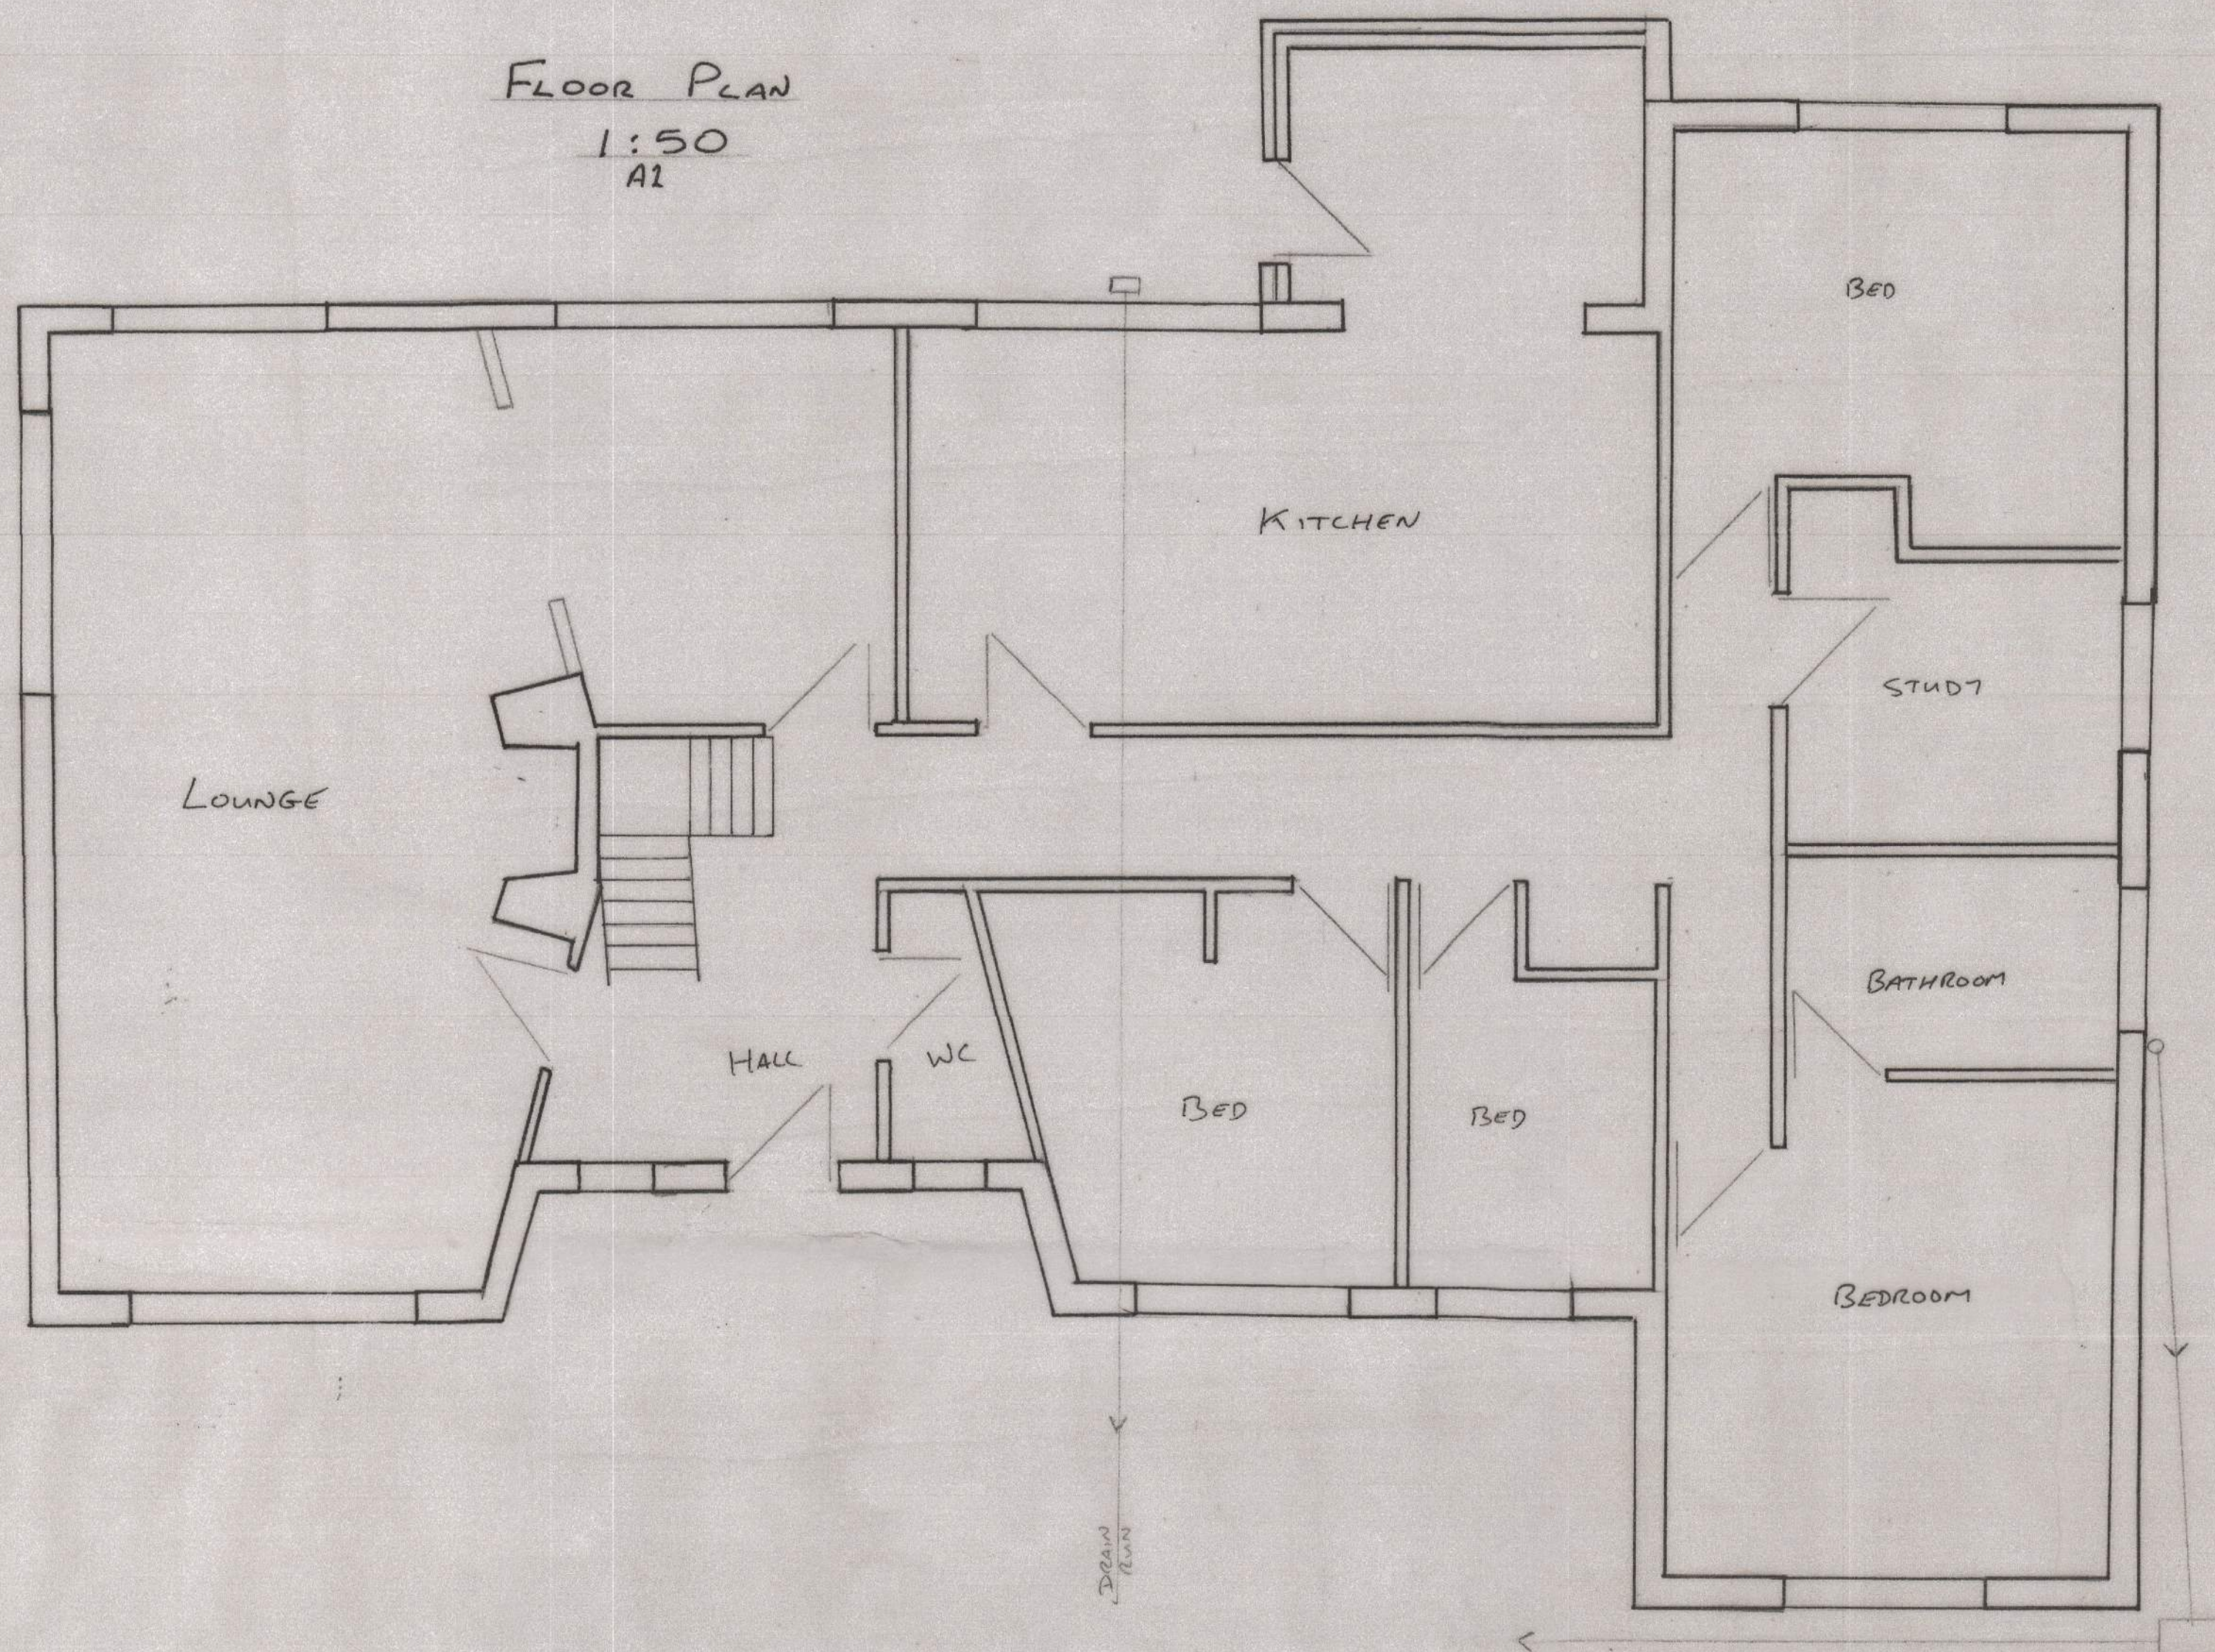


FRONT (S) 1:100
A1

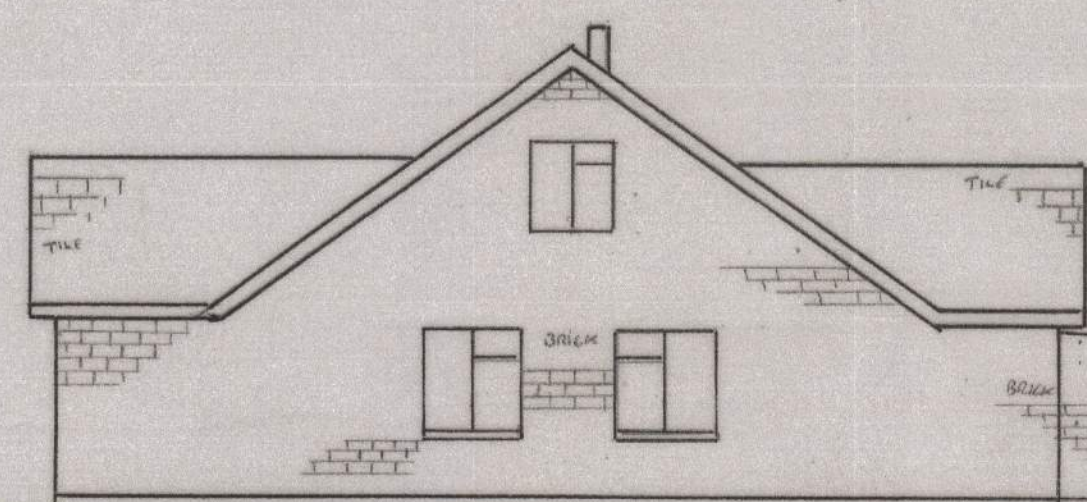

SIDE (E) 1:100
A1

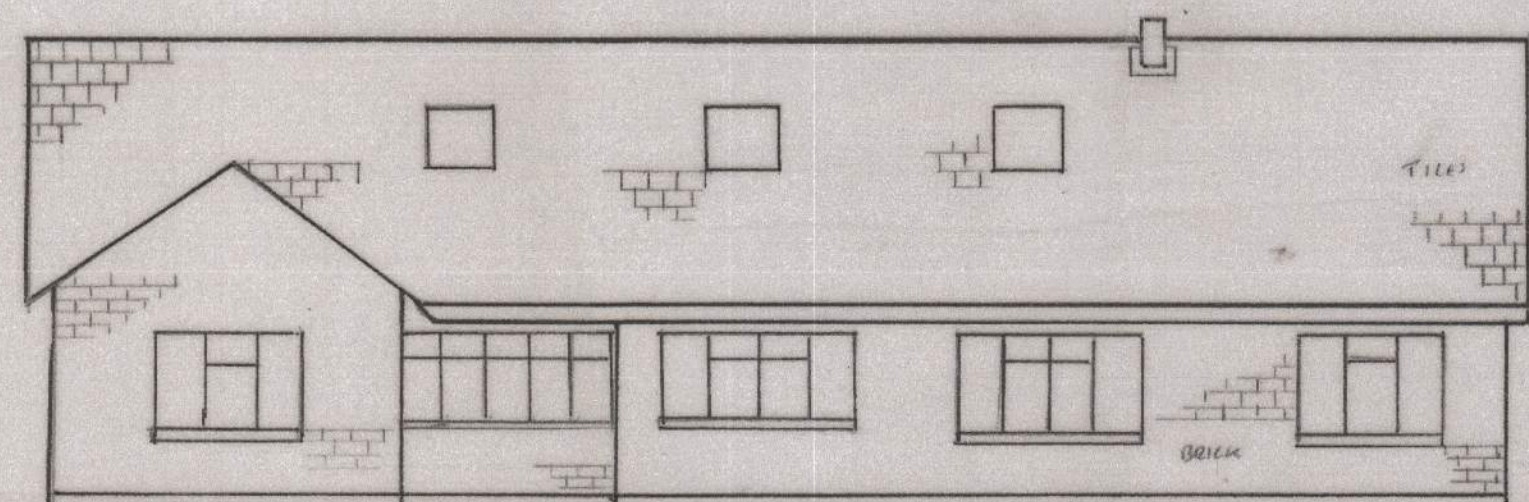

REAR (N) 1:100
A1

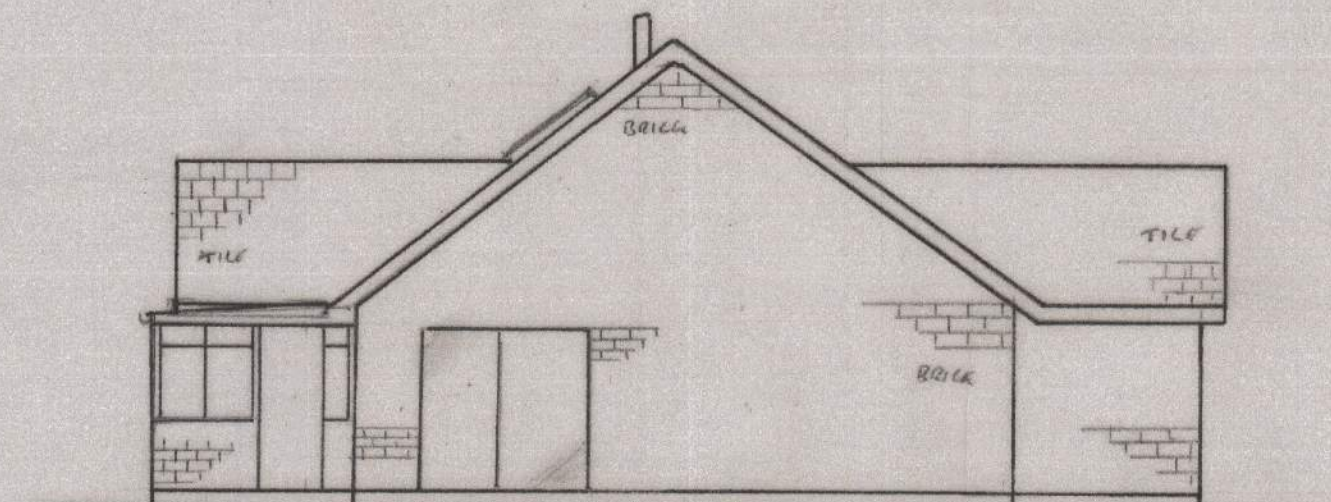

SIDE (W) 1:100
A1

MATERIALS

BRICK	TO MATCH EXISTING
TILE	— " —
FLINT	— " —
WINDOWS	— " —

EXISTING

ANNEXE AT
WOODCOTE HOUSE
WOODCOTE LANE
LITTLEHAMPTON

DRAWG No. 3

AS SHOWN