
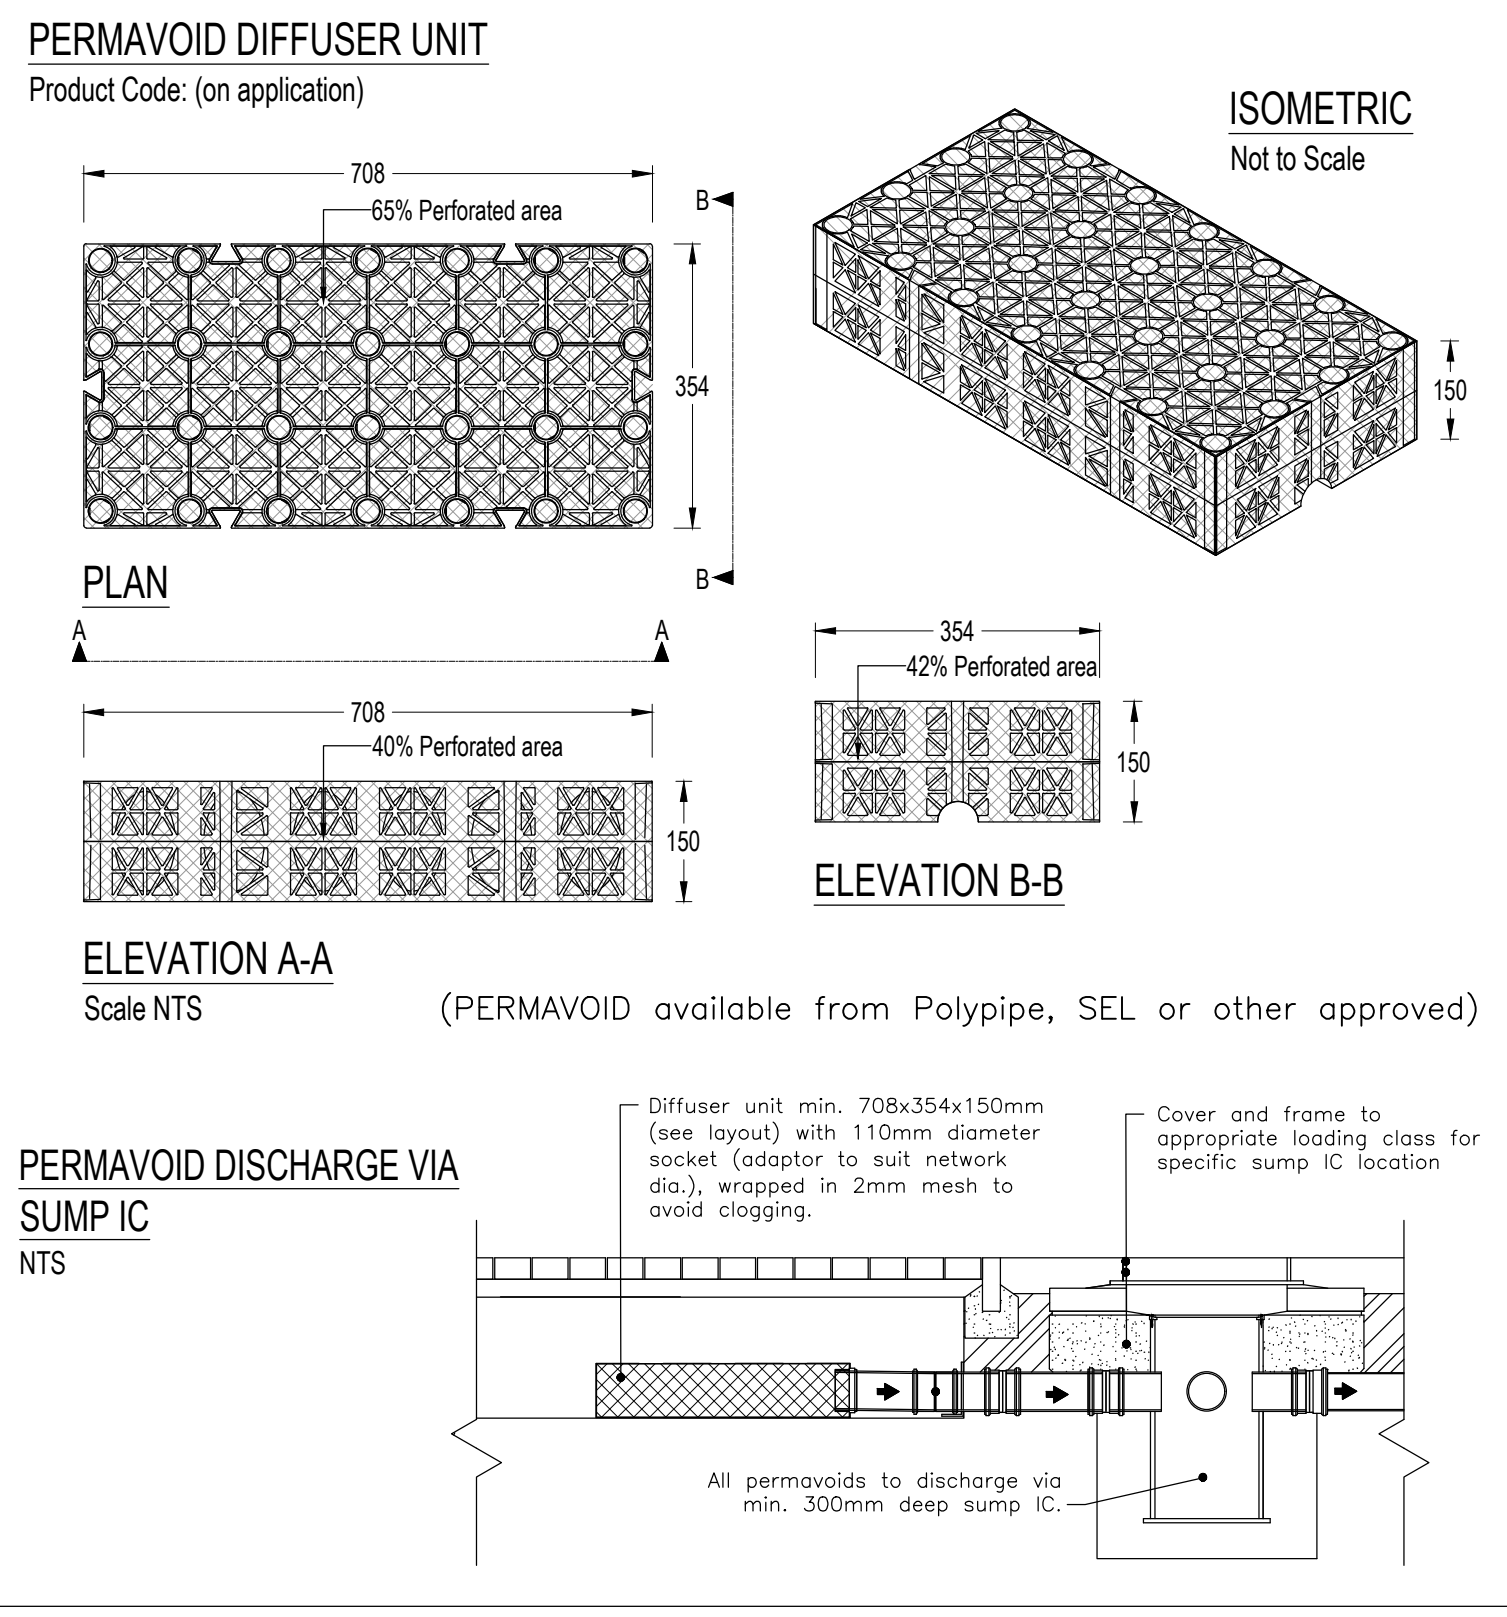
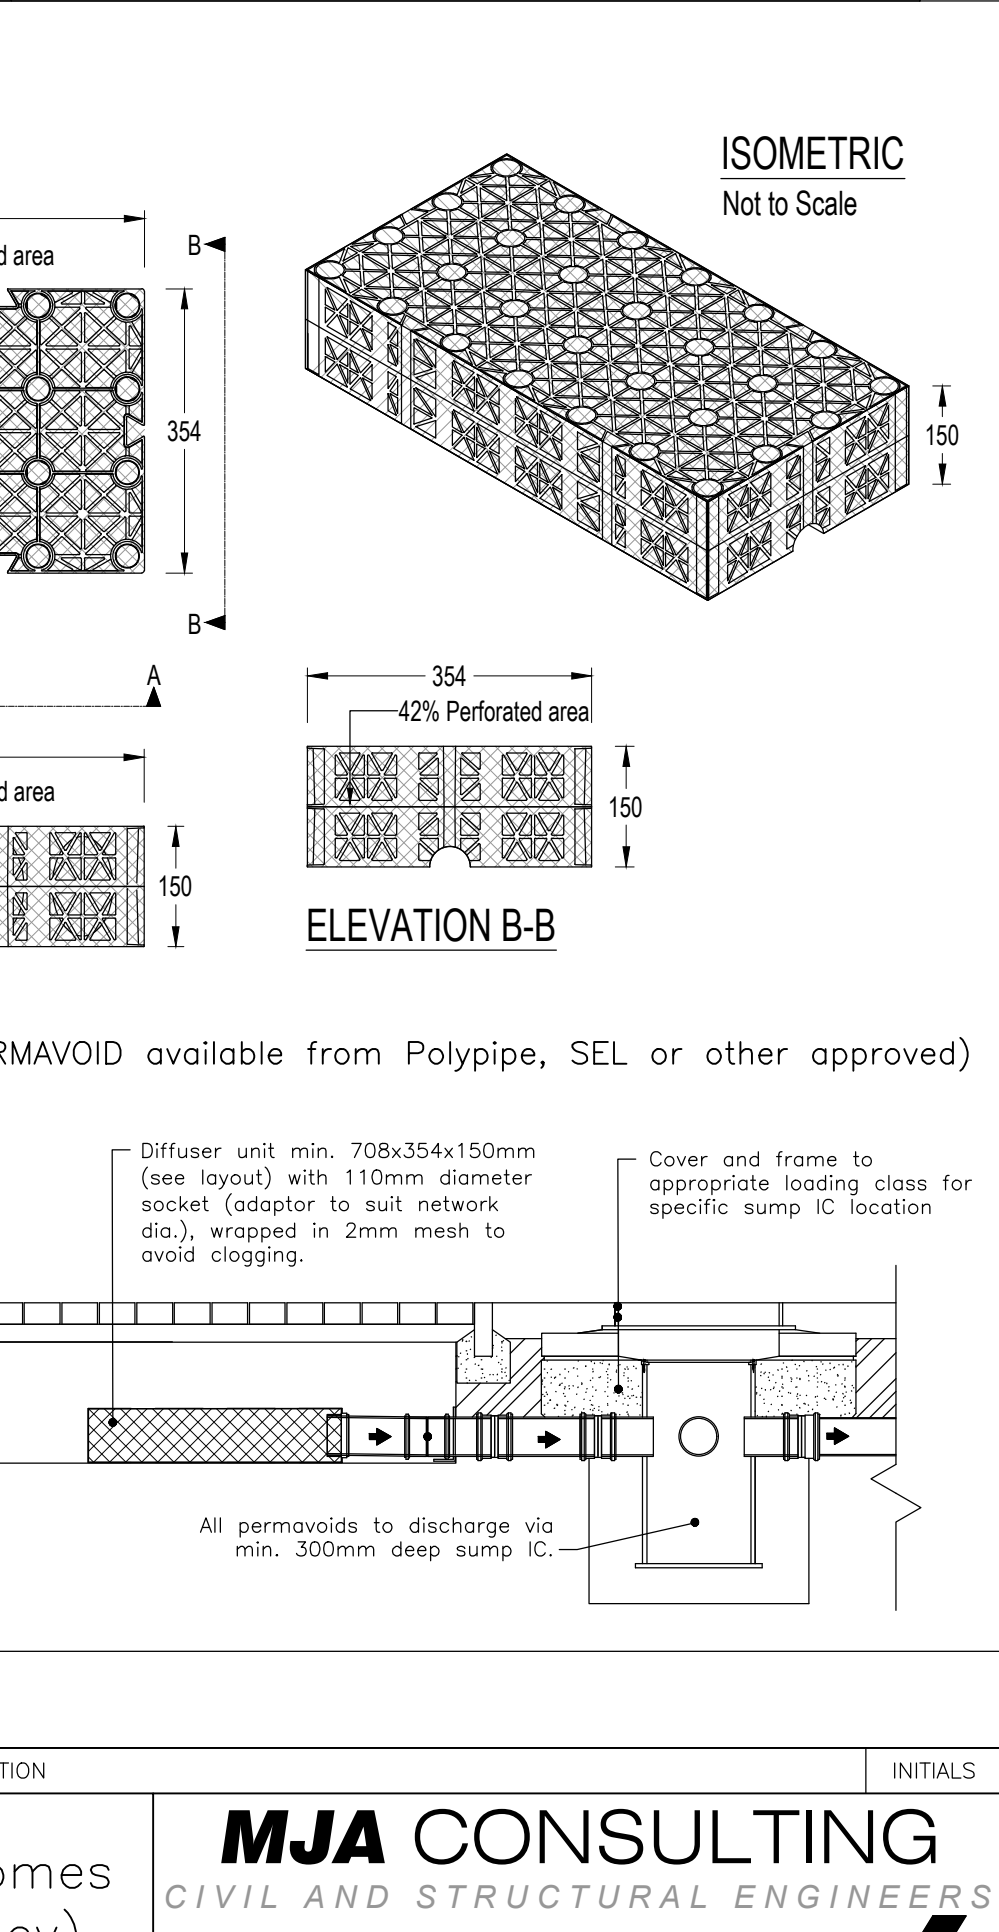
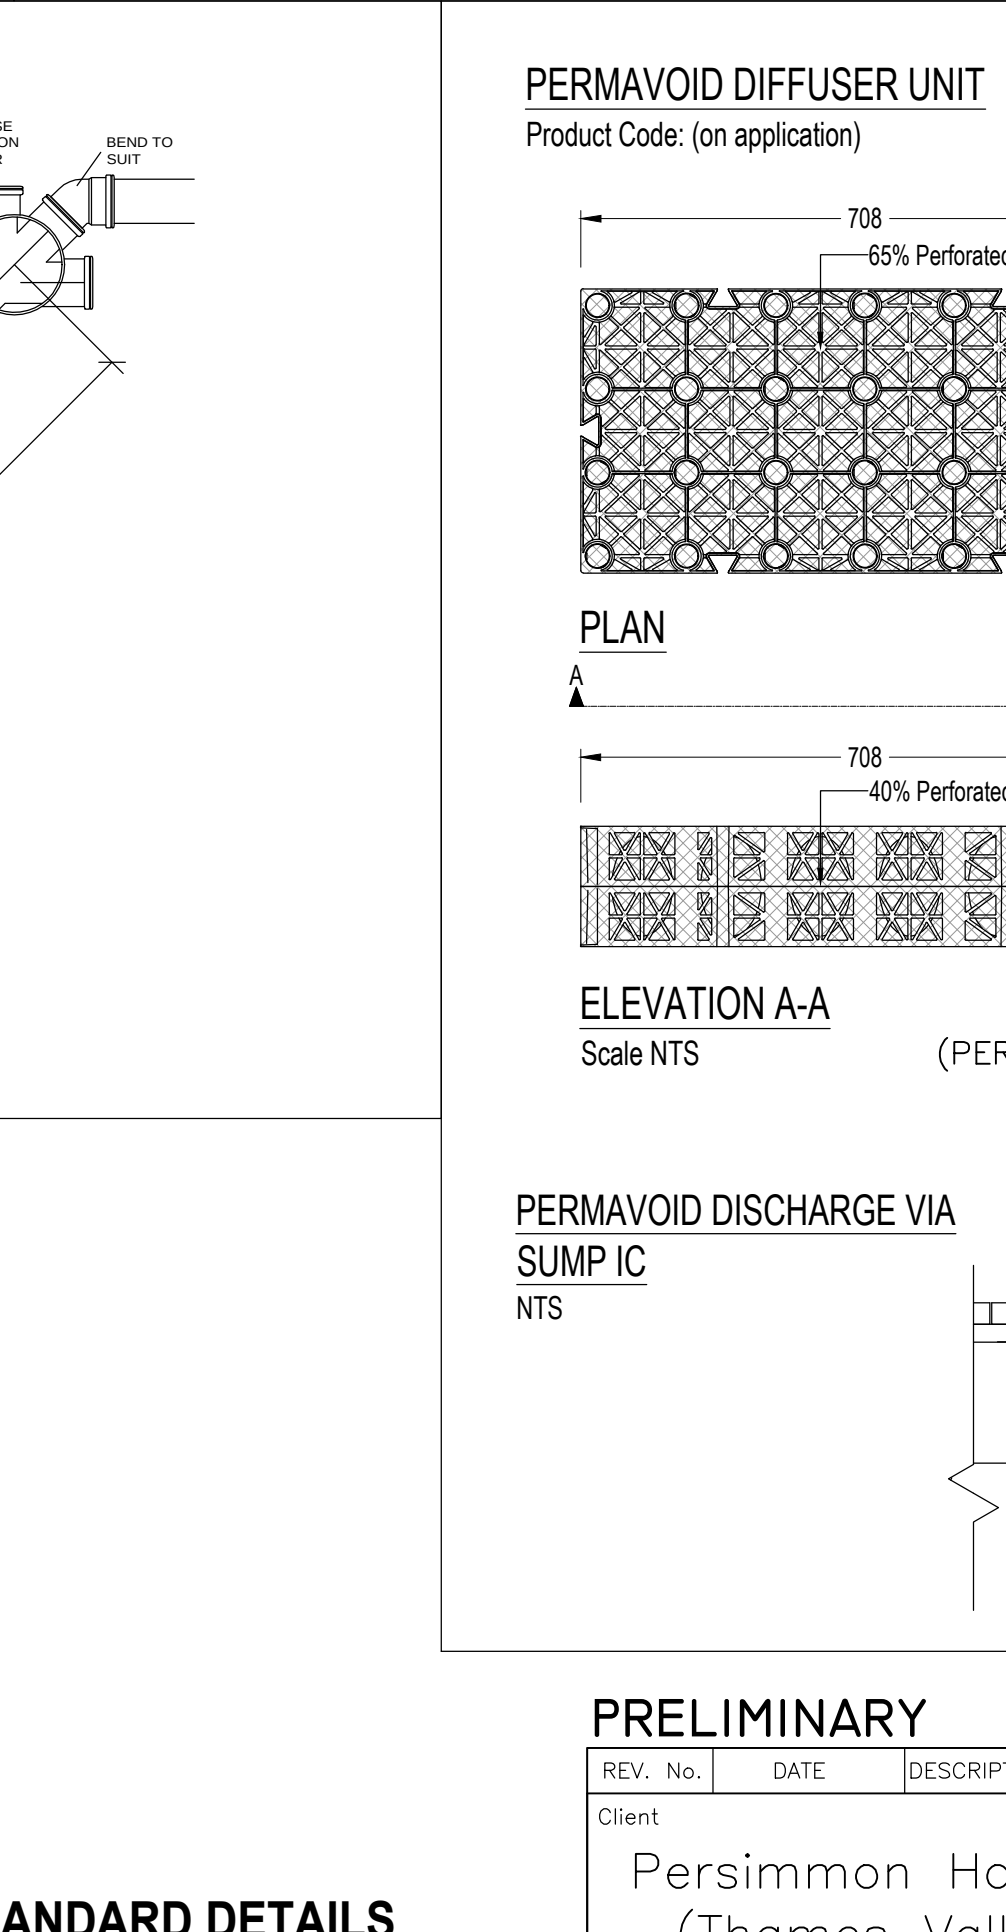
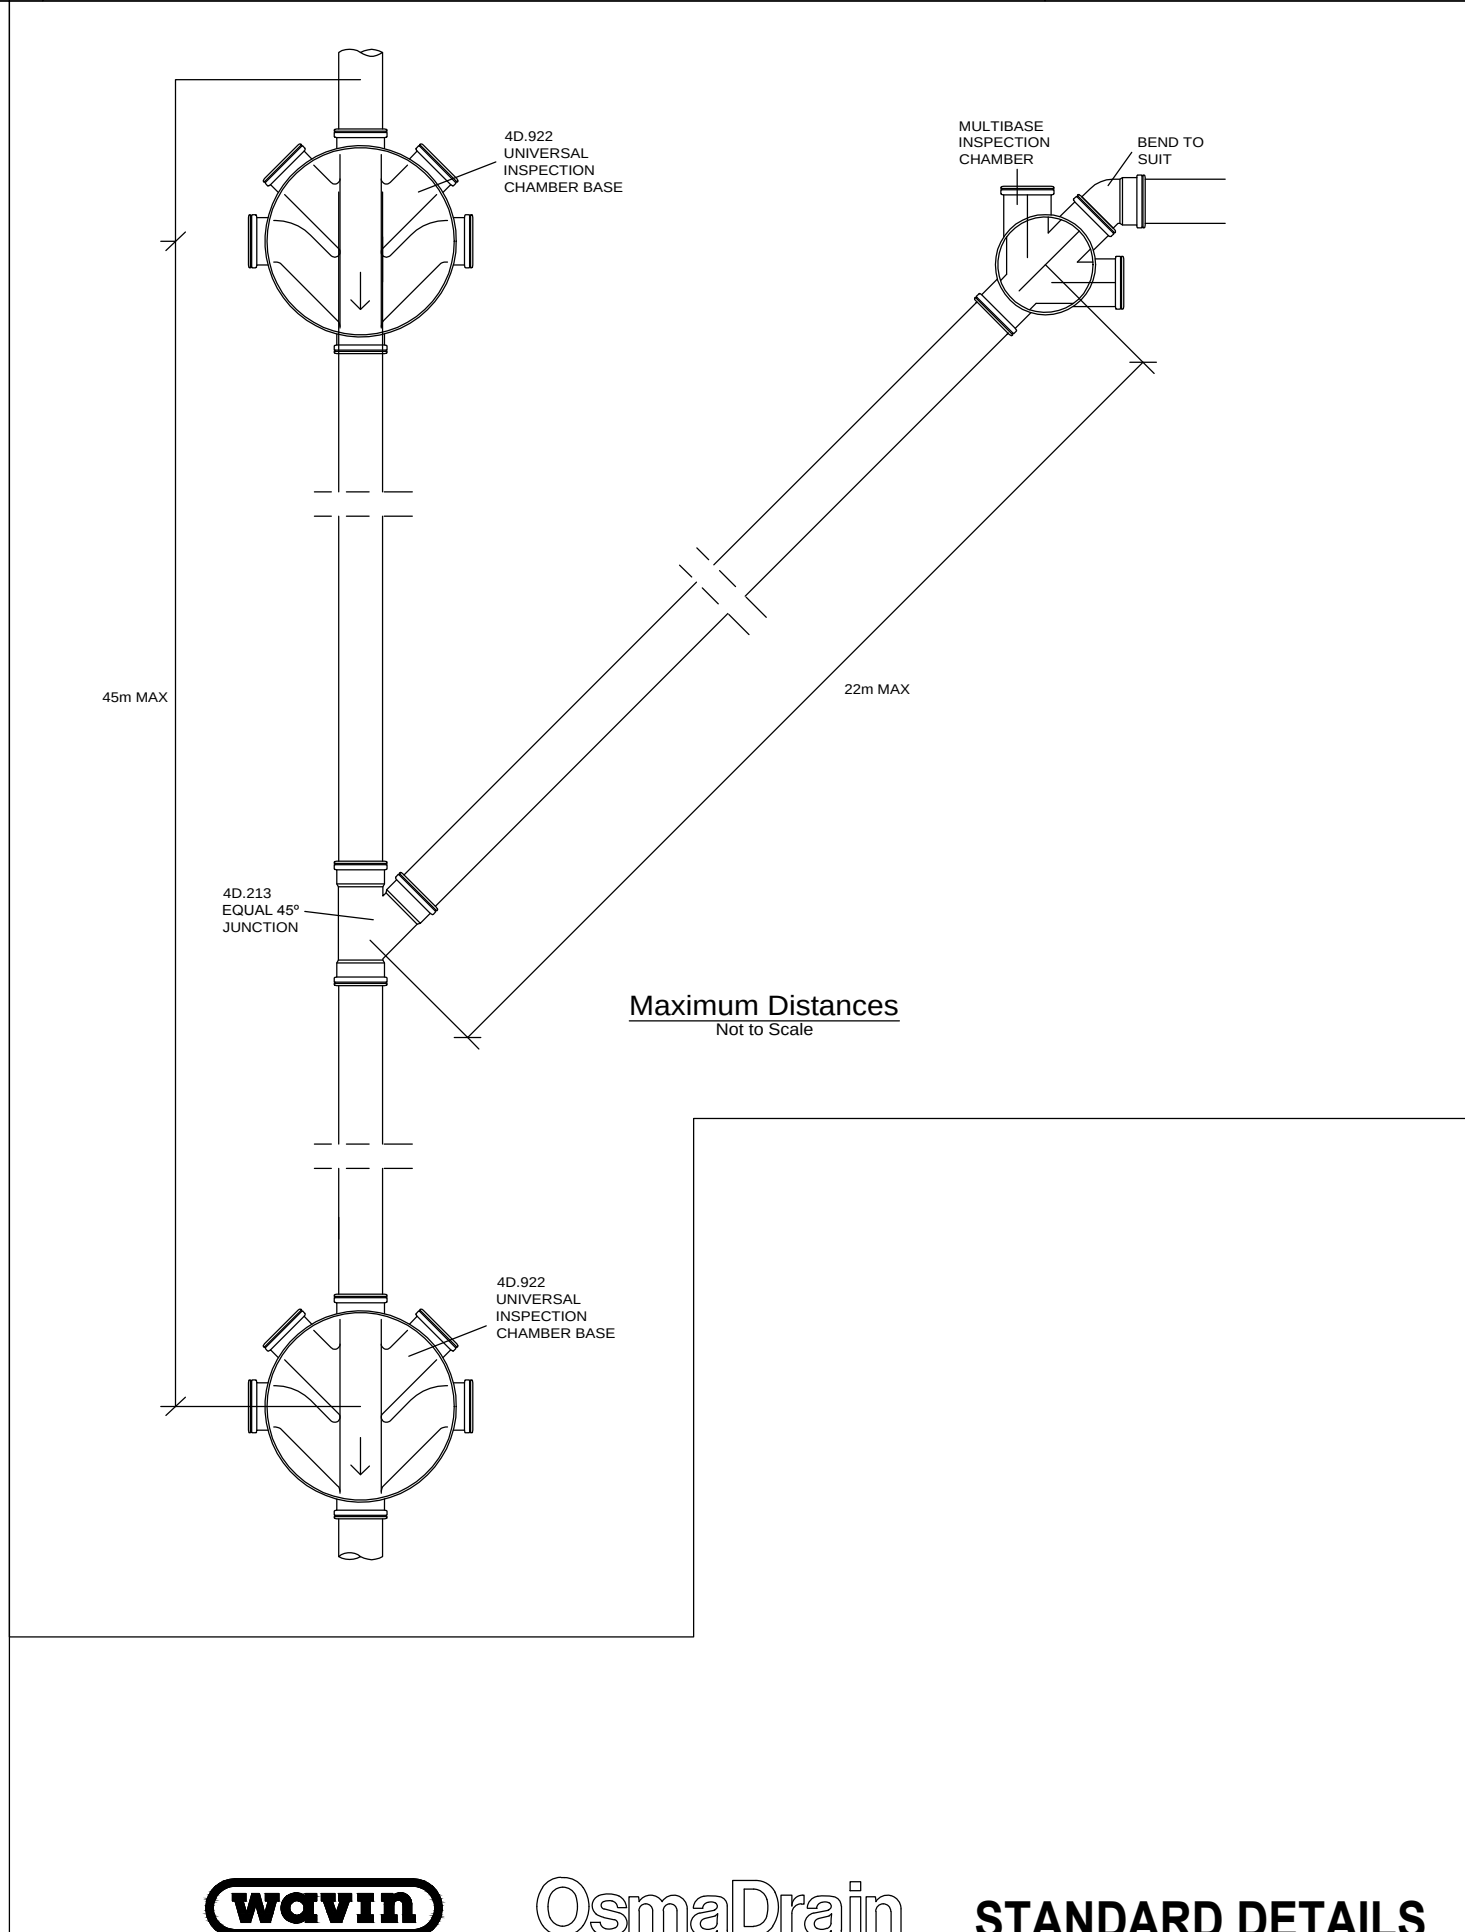
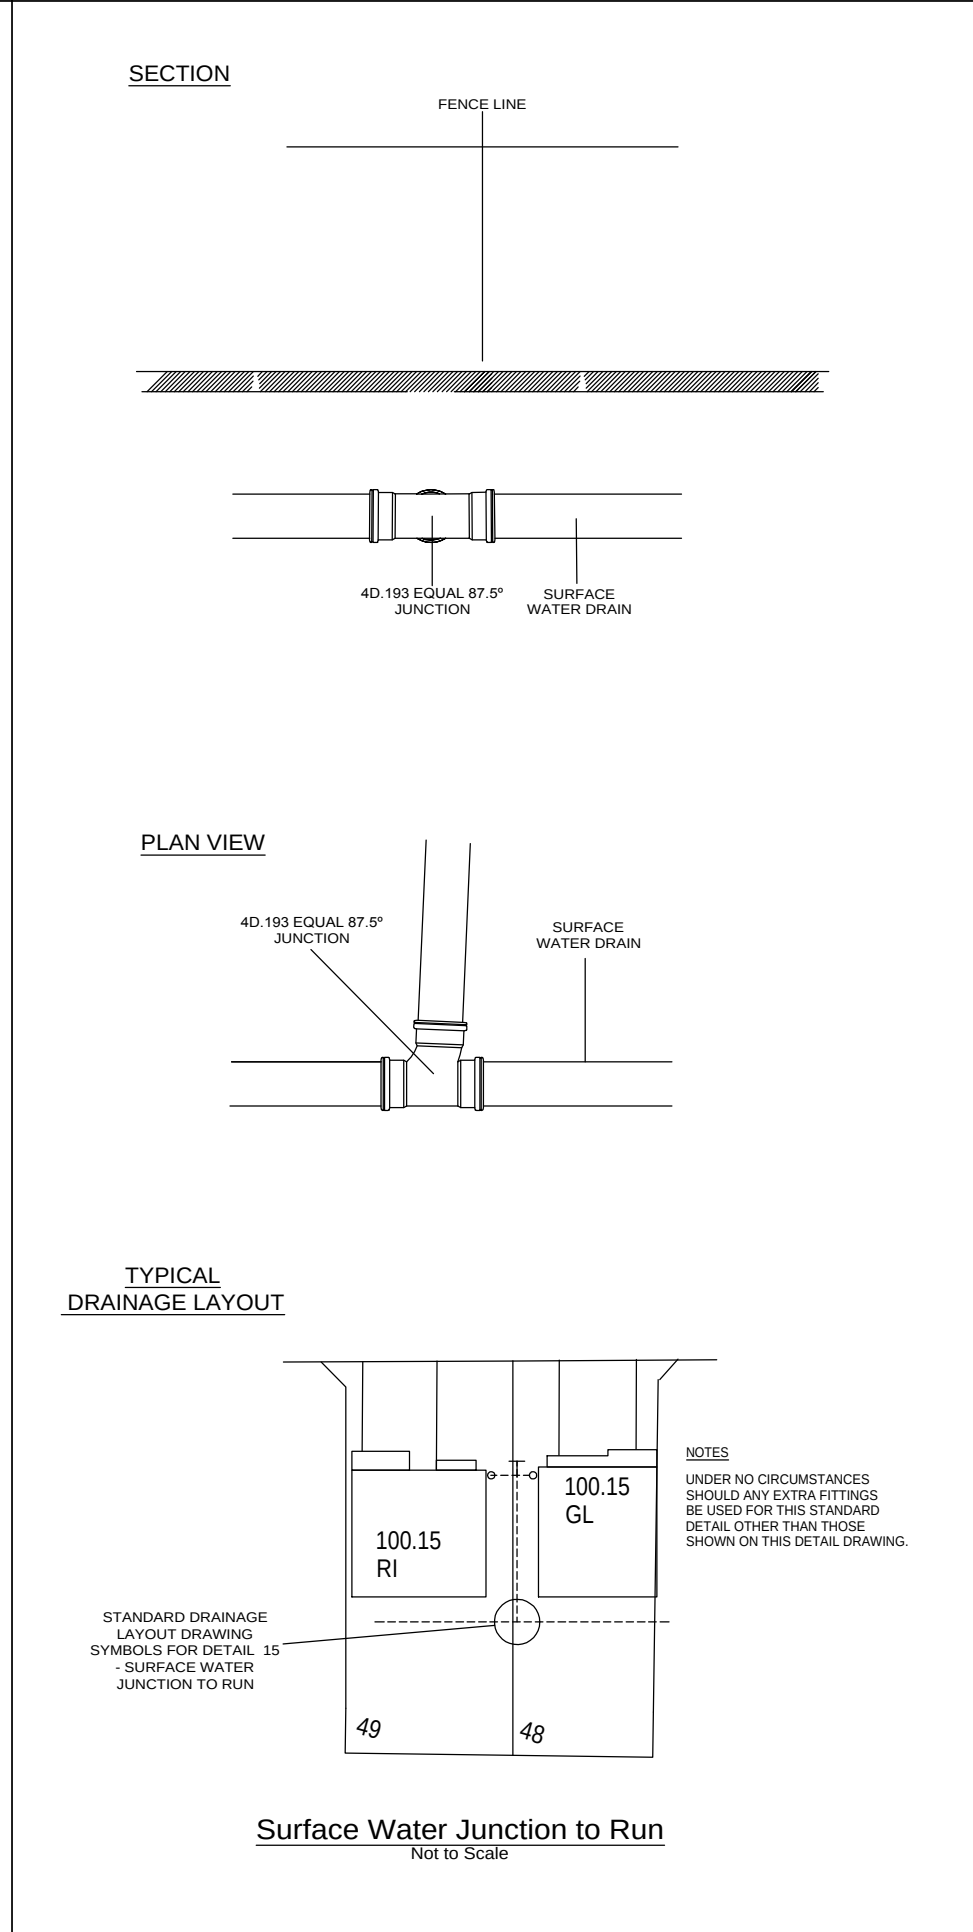
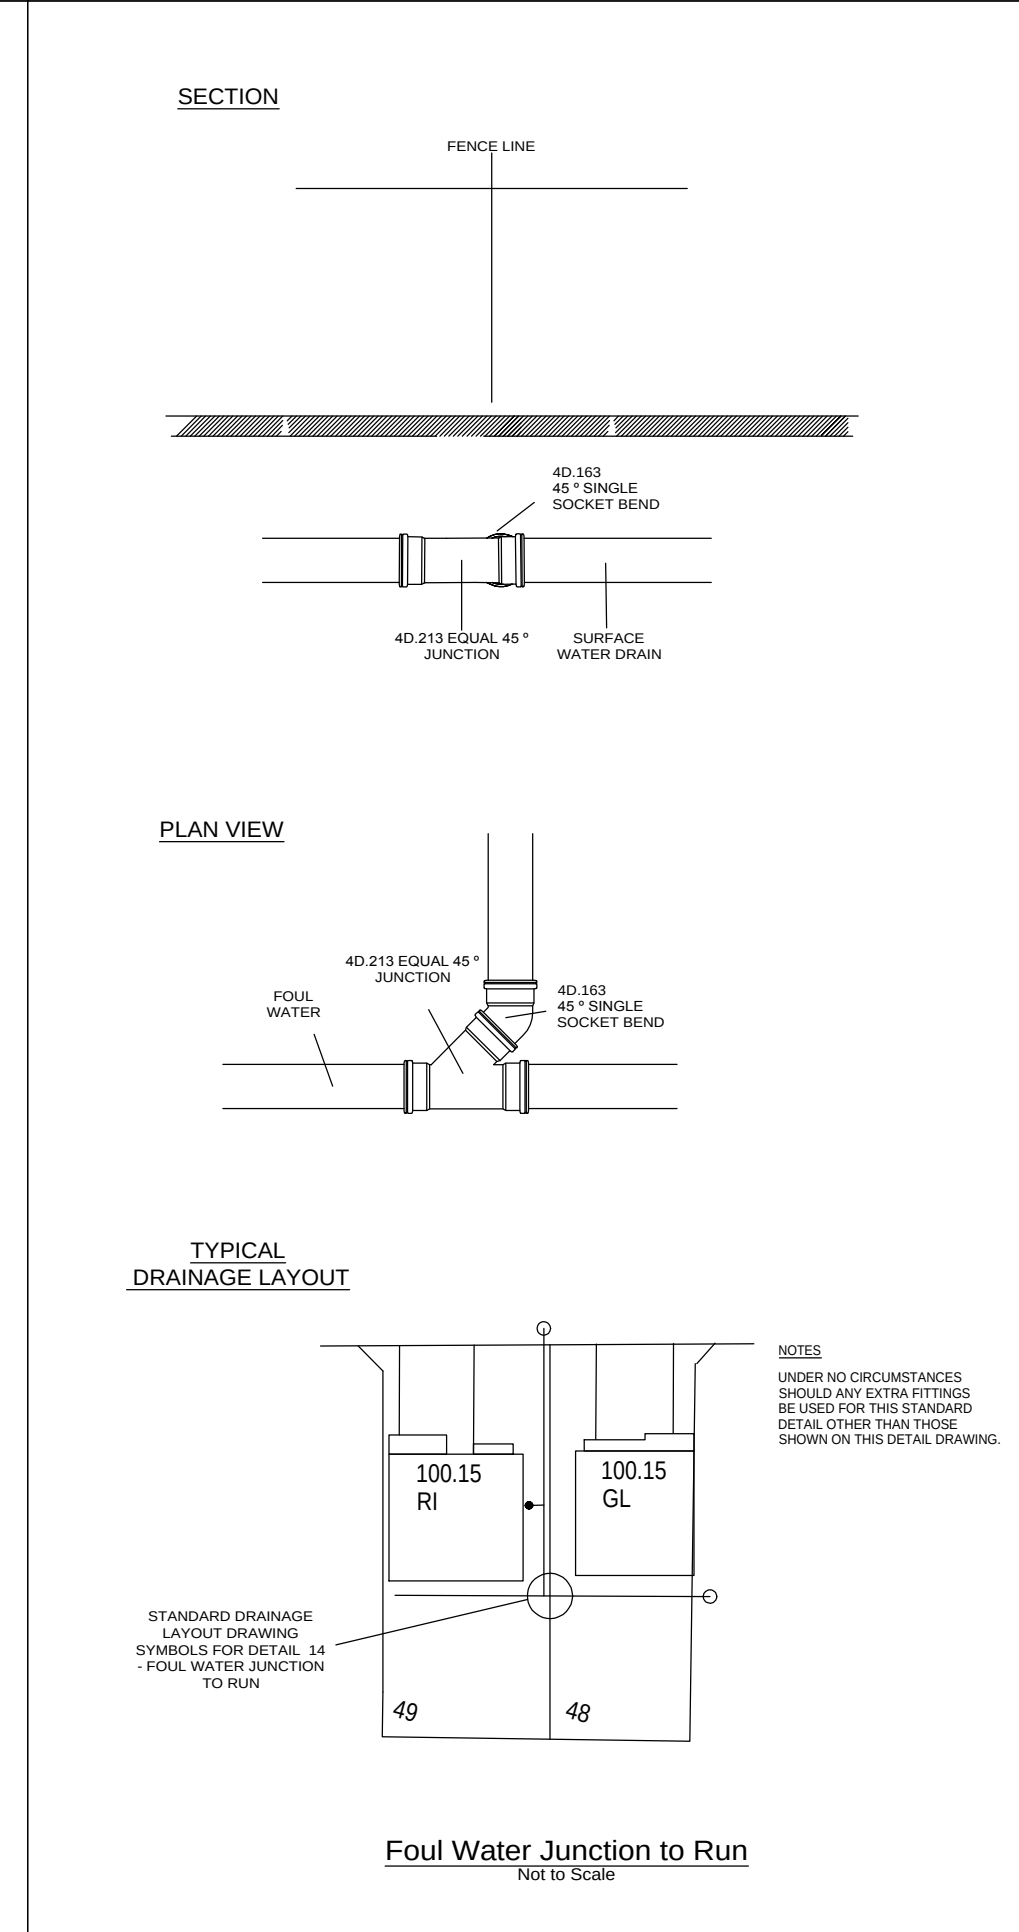


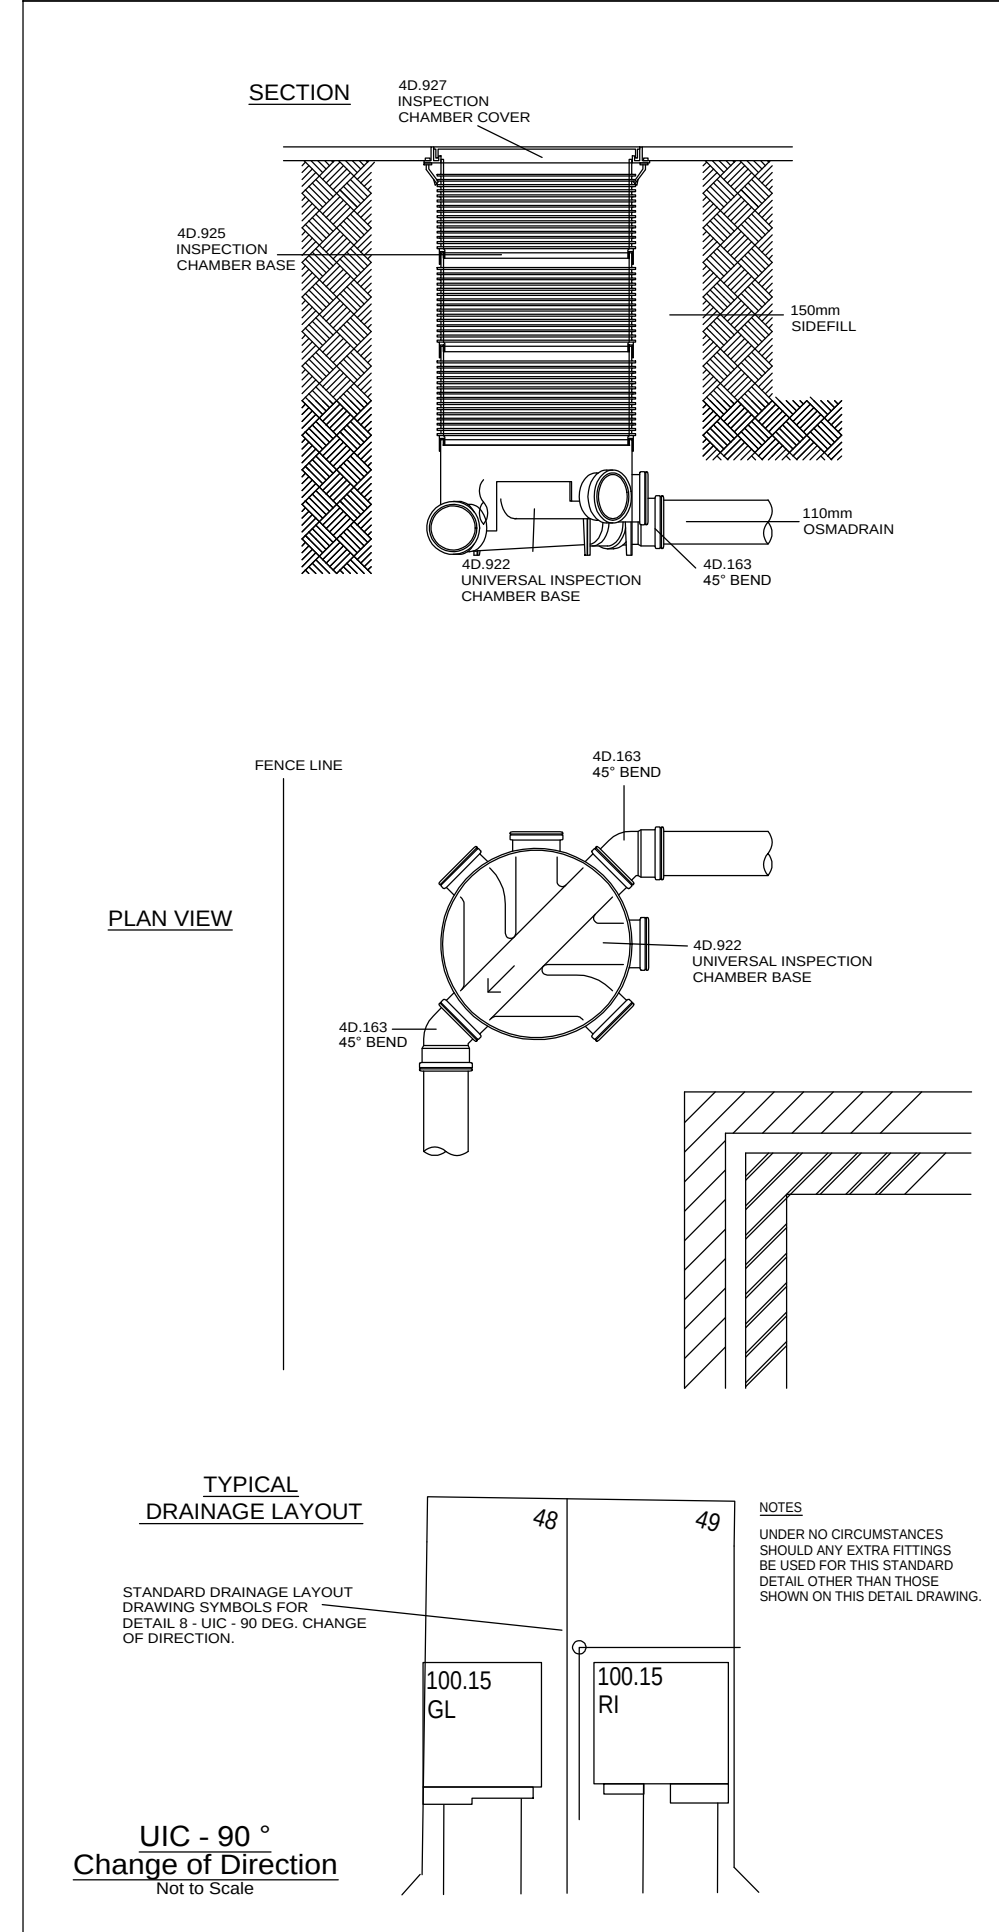

PRELIMINARY				
REV. No.		DATE	DESCRIPTION	
			INITIALS	
Client			MJA CONSULTING CIVIL AND STRUCTURAL ENGINEERS Monarch House, Barton Lane, Abingdon, Oxon, OX14 3NB Tel: 01235 555173 Fax: 01235 523226 	
Project			Phase 2 Littlehampton	
Title			Construction Details (Sheet 3) – Private Drainage (2)	
Scale			As shown @A1	
Checked			KTG	
Date			Nov' 2017	
Drawn			AJW	
Drawing No.			5691:22	
Rev			–	