



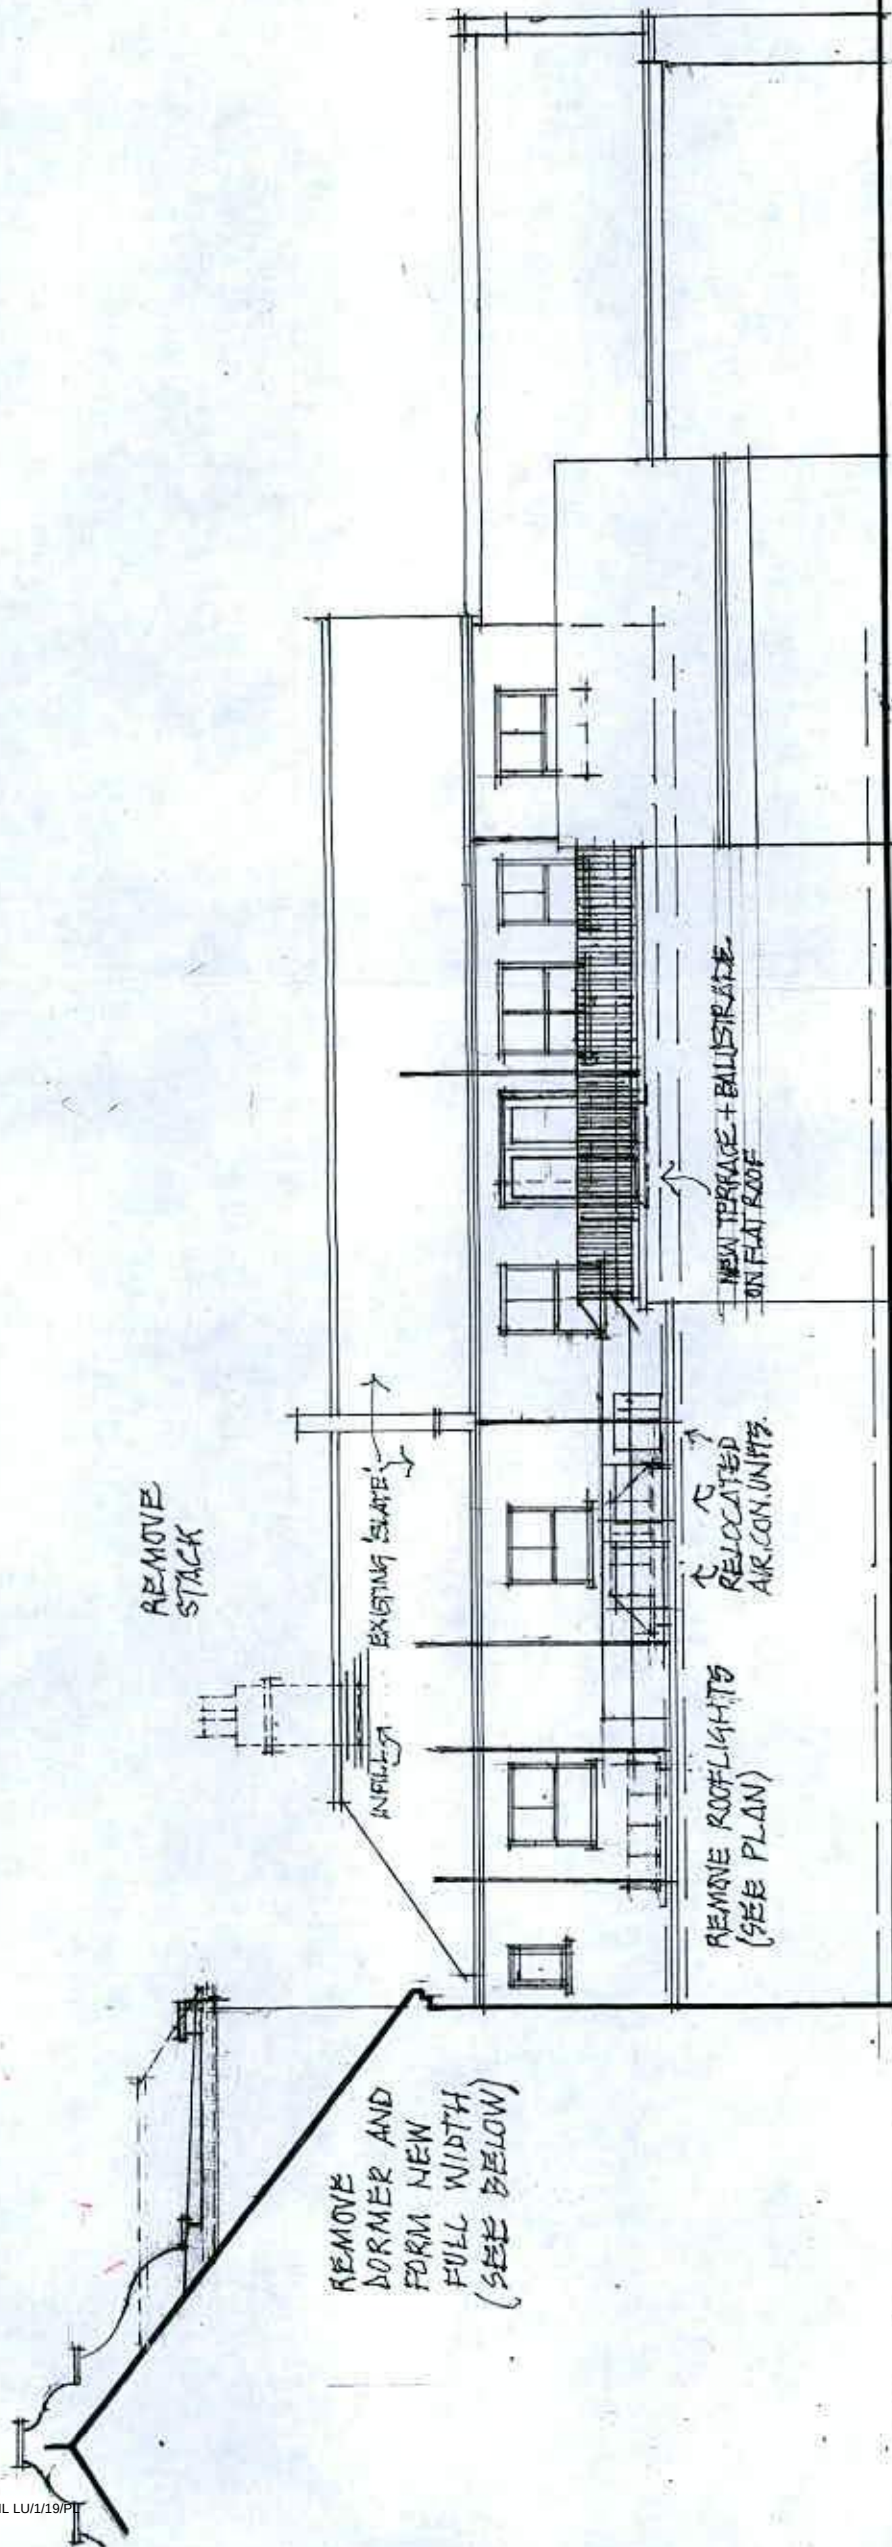

WEST ELEVATION
REMOVE WINDOW SECURITY BARS

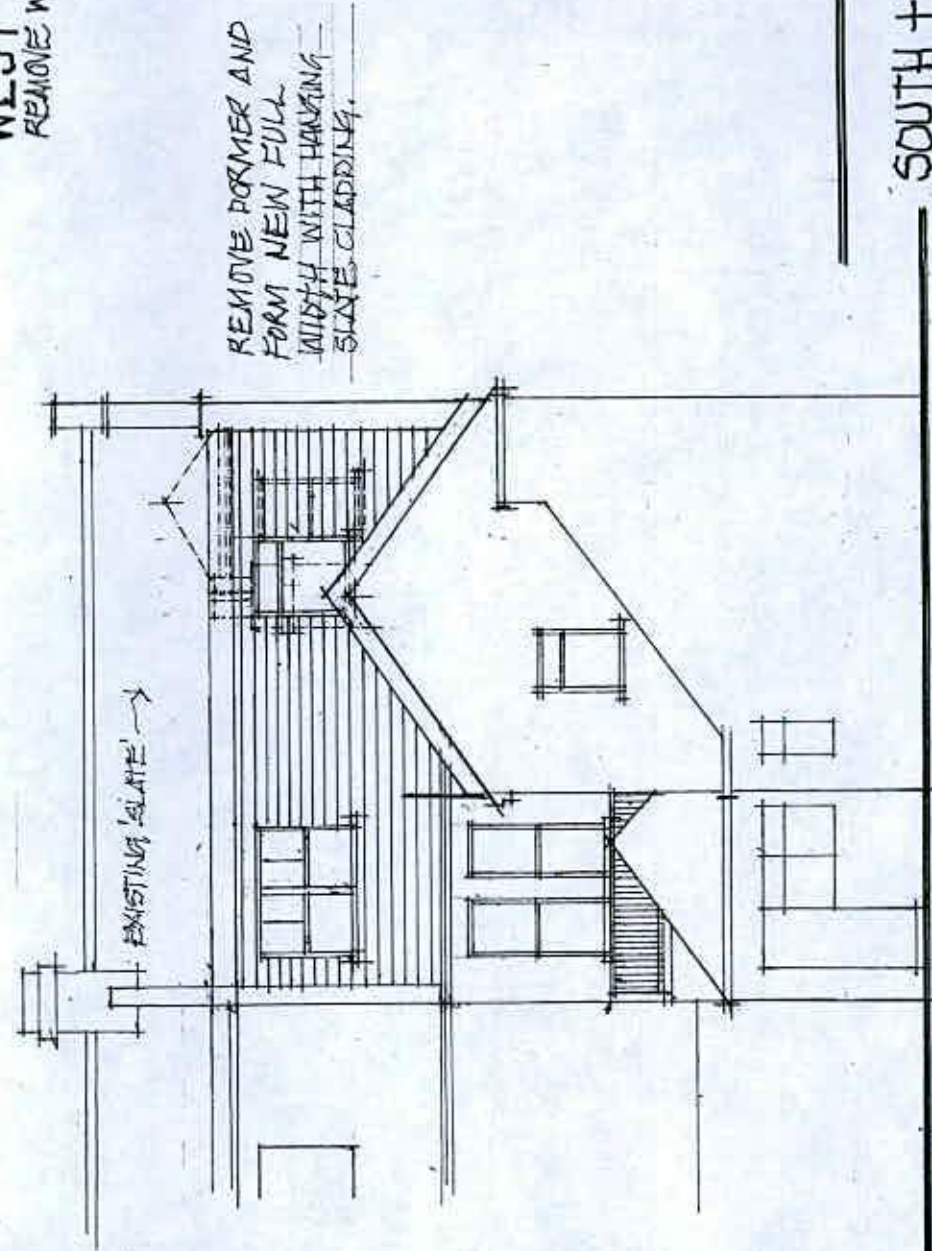

SOUTH ELEVATION

AS PROPOSED.

REV A - 25.06.18 - UPDATED PRIOR TO TP APPN.
REV B - 11.11.18 - ROOF TERRACE ESTABLISHED.

SOUTH + WEST ELEVATIONS - PROPOSED

70 HIGH ST, LITTLEHAMPTON, SUSSEX.

GRAHAM NICCOLLS LTD.

M: 07990 522709

SCALE / 1:100 @ A3

DATE / 12.06.2018

NW/N.O. / 080418 / TP.03'B'