



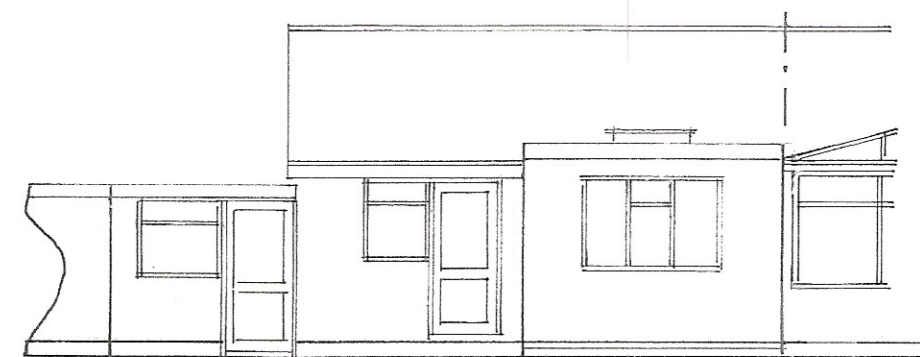


south
1 : 100

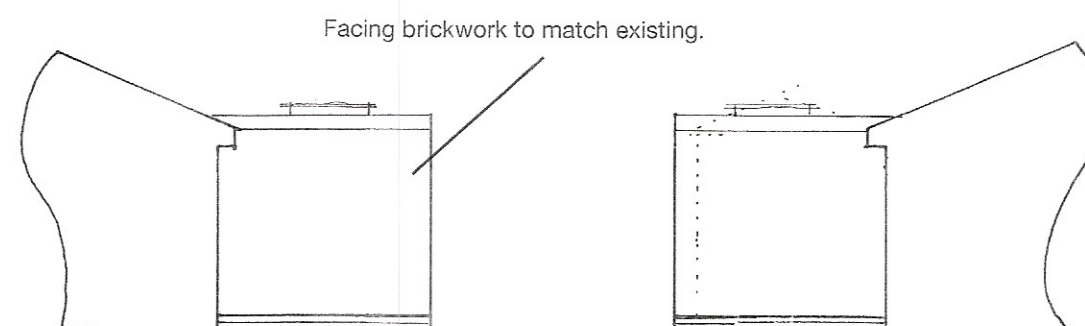

west


east

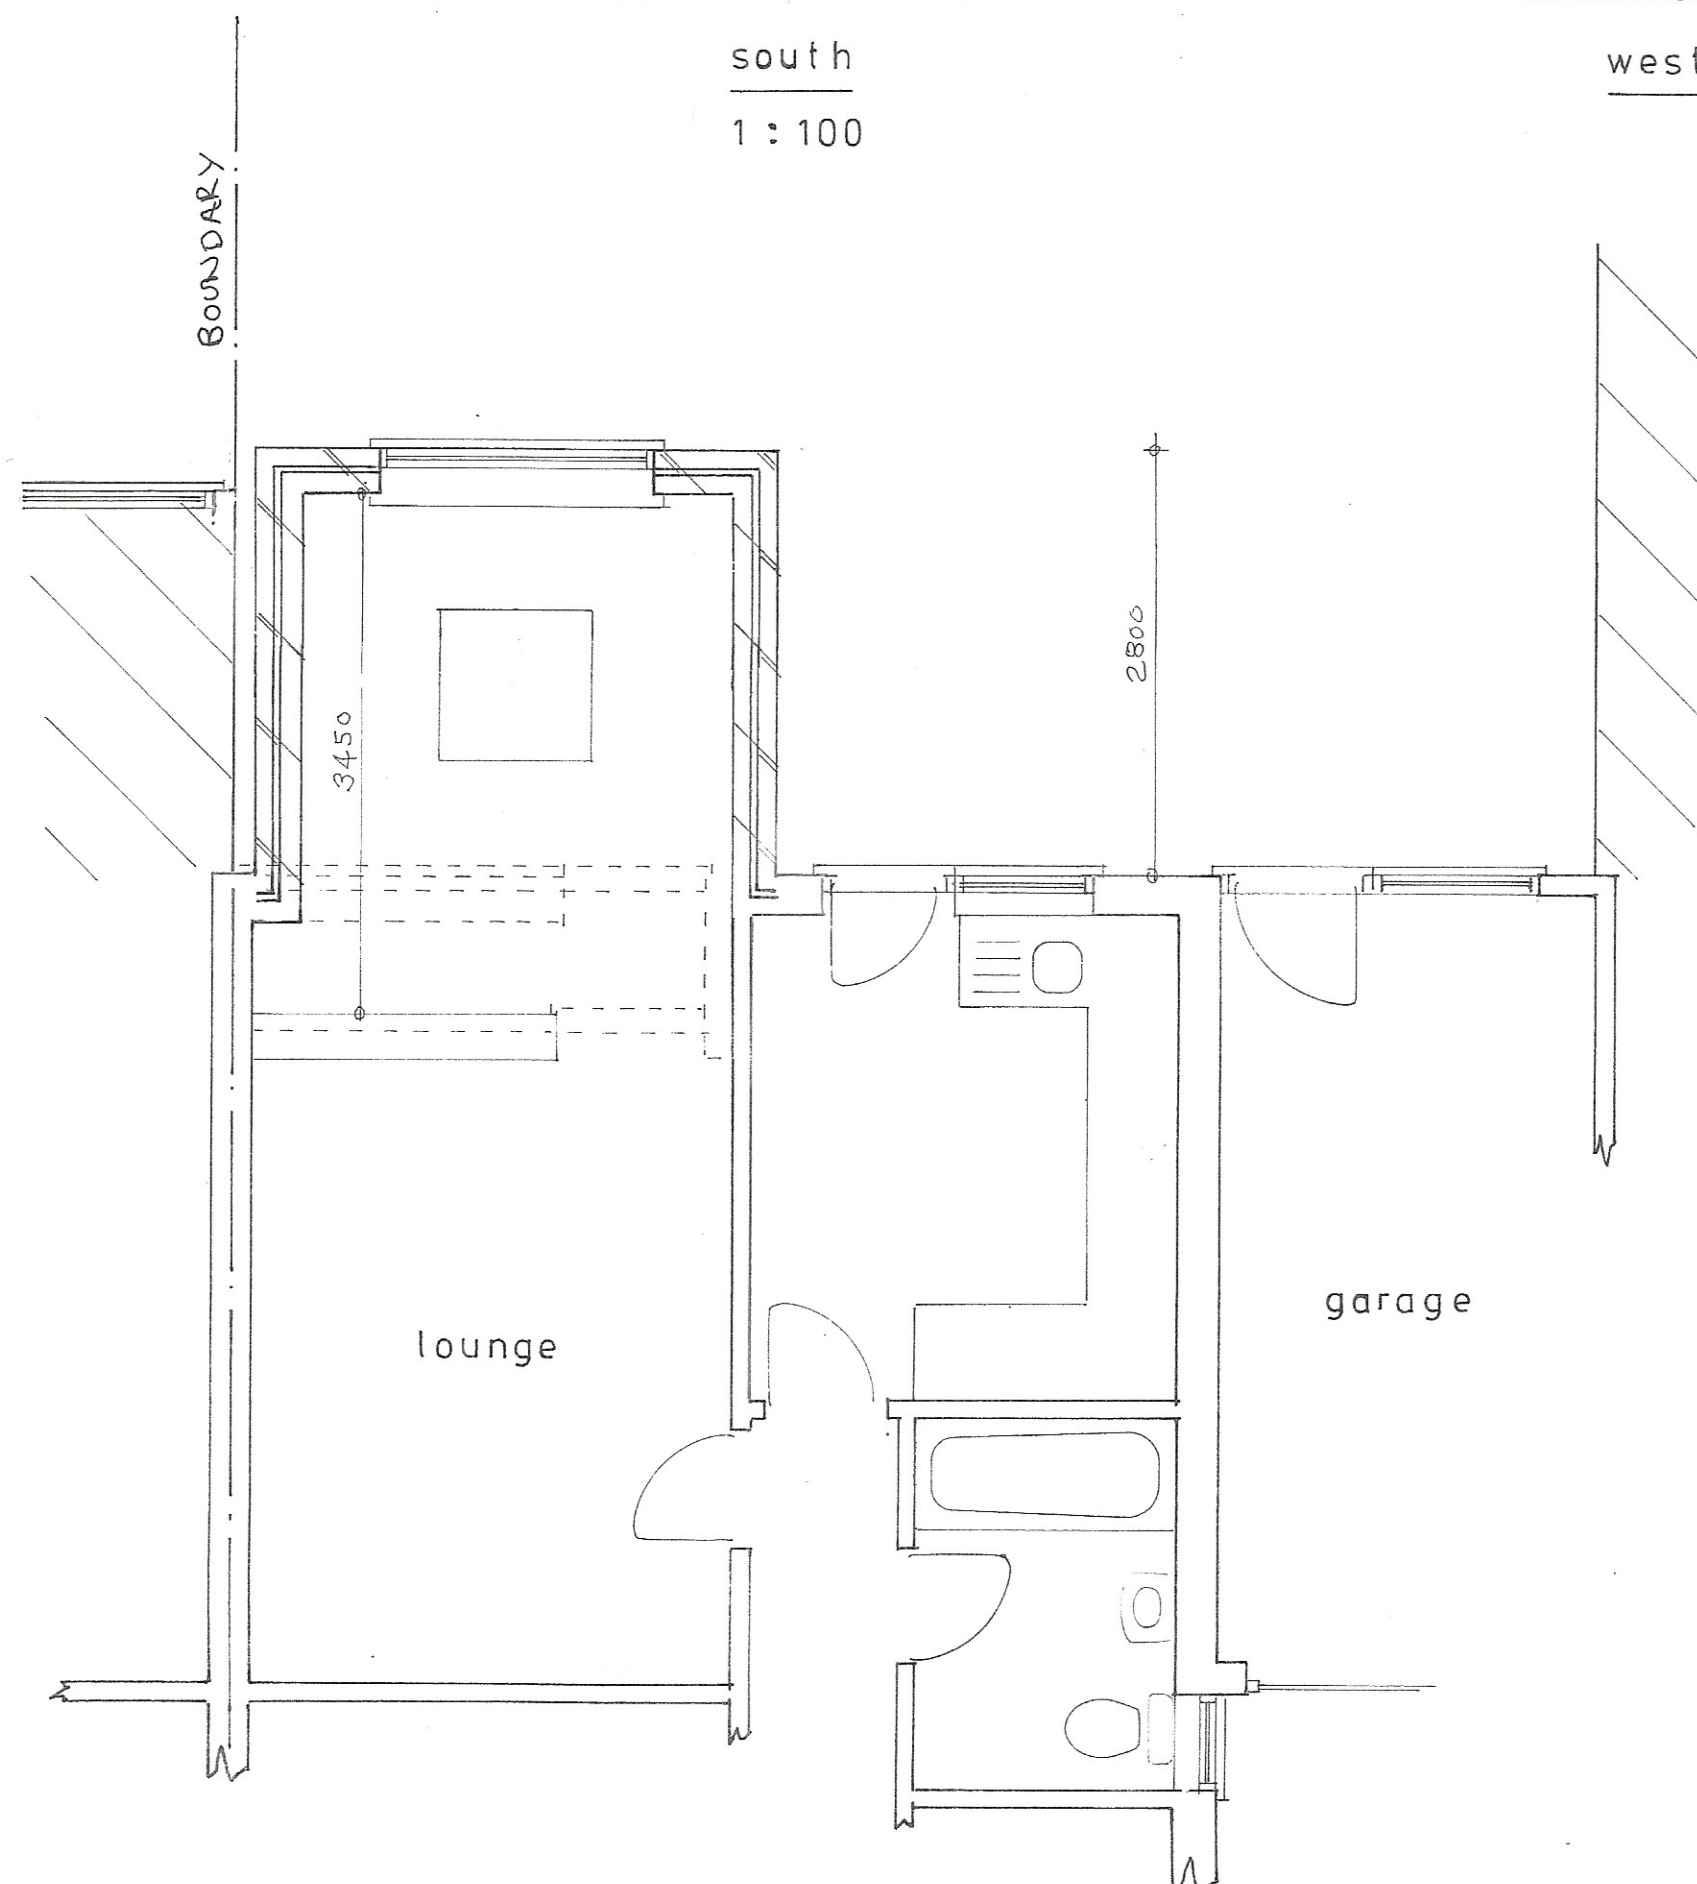

Plan
1 : 50



location plan
1 : 1250

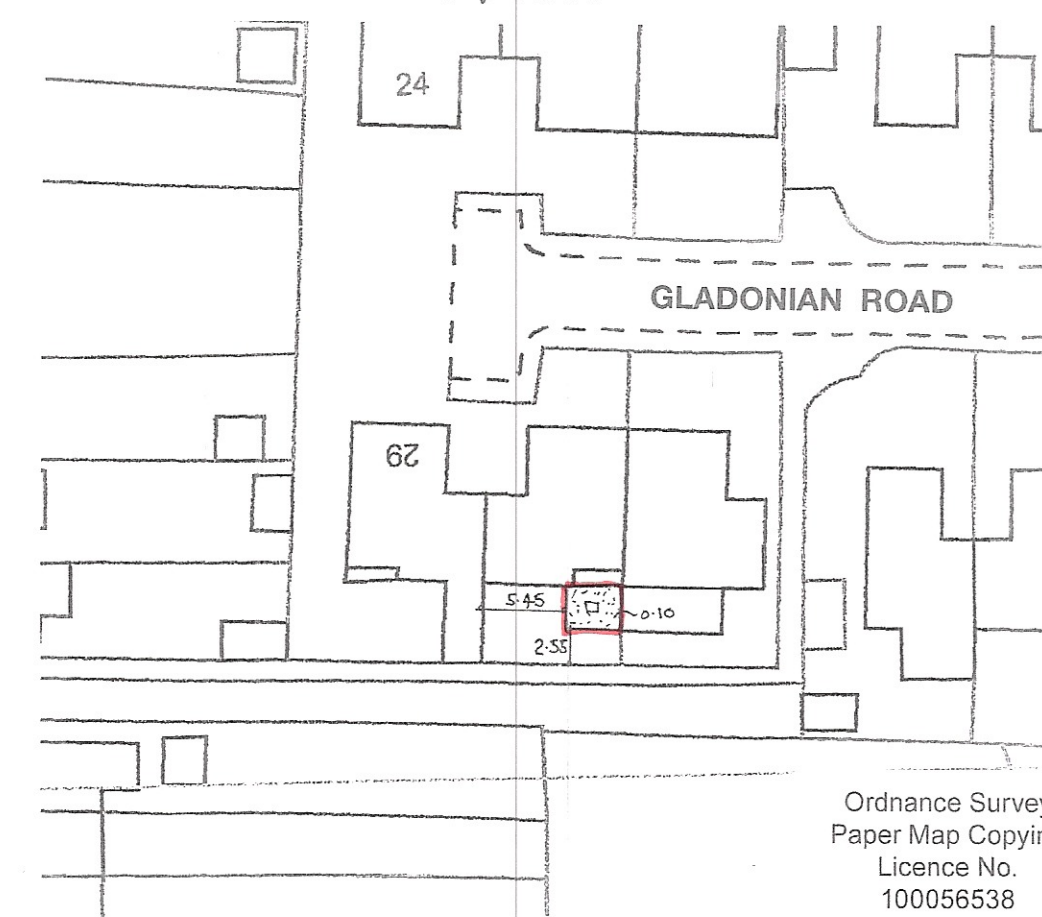

site plan
1 : 500

Ordnance Survey
Paper Map Copying
Licence No.
100056538

sheet 1 of 2

Proposed

PROPOSED SINGLE STOREY EXTENSION AT 27, GLADONIAN ROAD, LITTLEHAMPTON
FOR MR. B. GREEN

Bryan Butcher
Rainbow Cottage
Nyetimber Lane
Bognor Regis PO21 3JX
01243 266871
07973 233442
bryan.butcher@btinternet.com
www.bryanbutcher.com