






south
1 : 100

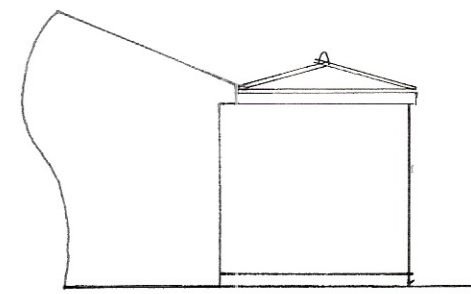


west

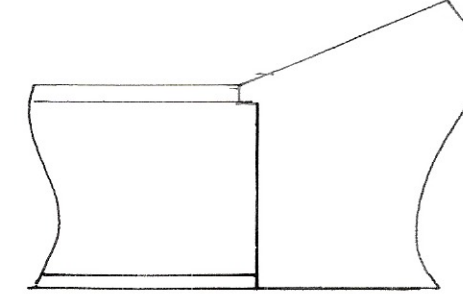


east

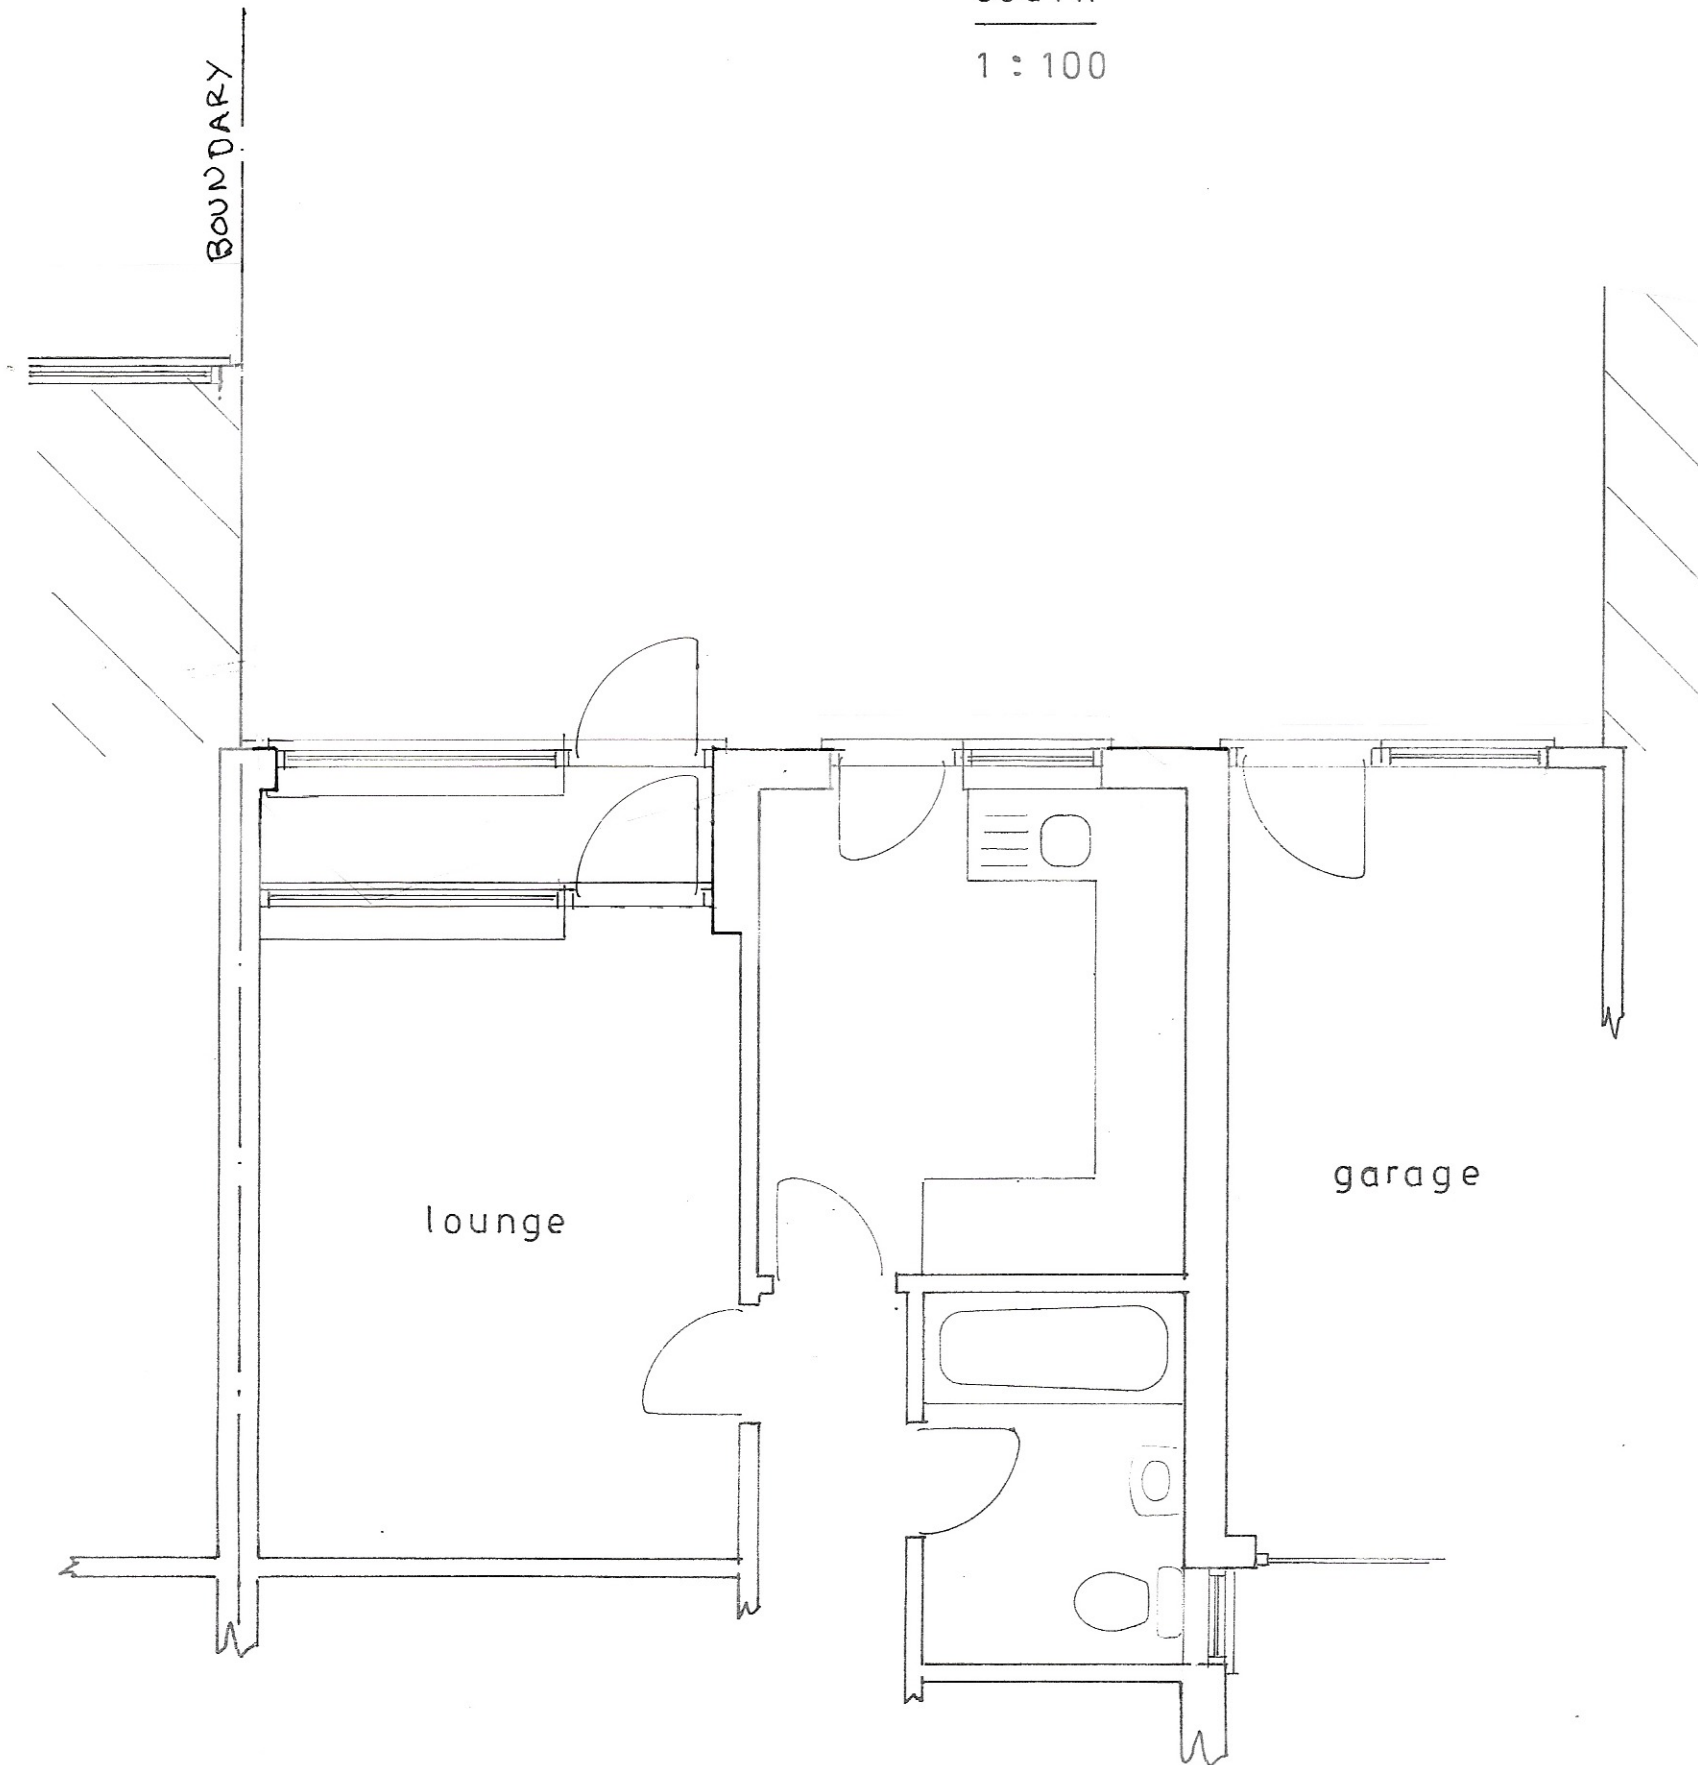

Plan
1 : 50

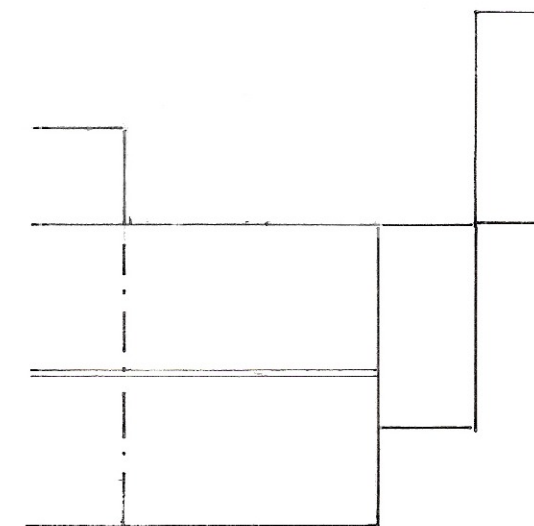

roof plan
1 : 200

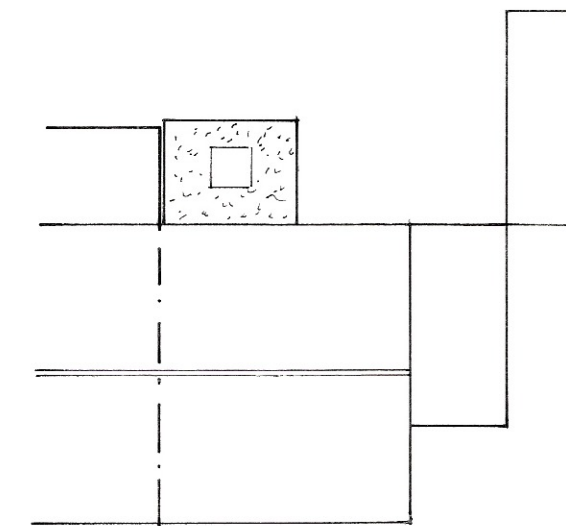

proposed roof plan

Existing

PROPOSED SINGLE STOREY EXTENSION AT 27, GLADONIAN ROAD, LITTLEHAMPTON
FOR MR. B. GREEN

sheet 2 of 2

Bryan Butcher
Rainbow Cottage
Nyetimber Lane
Bognor Regis PO21 3JX
01243 266871
07973 233442
bryan.butcher@btinternet.com
www.bryanbutcher.com