


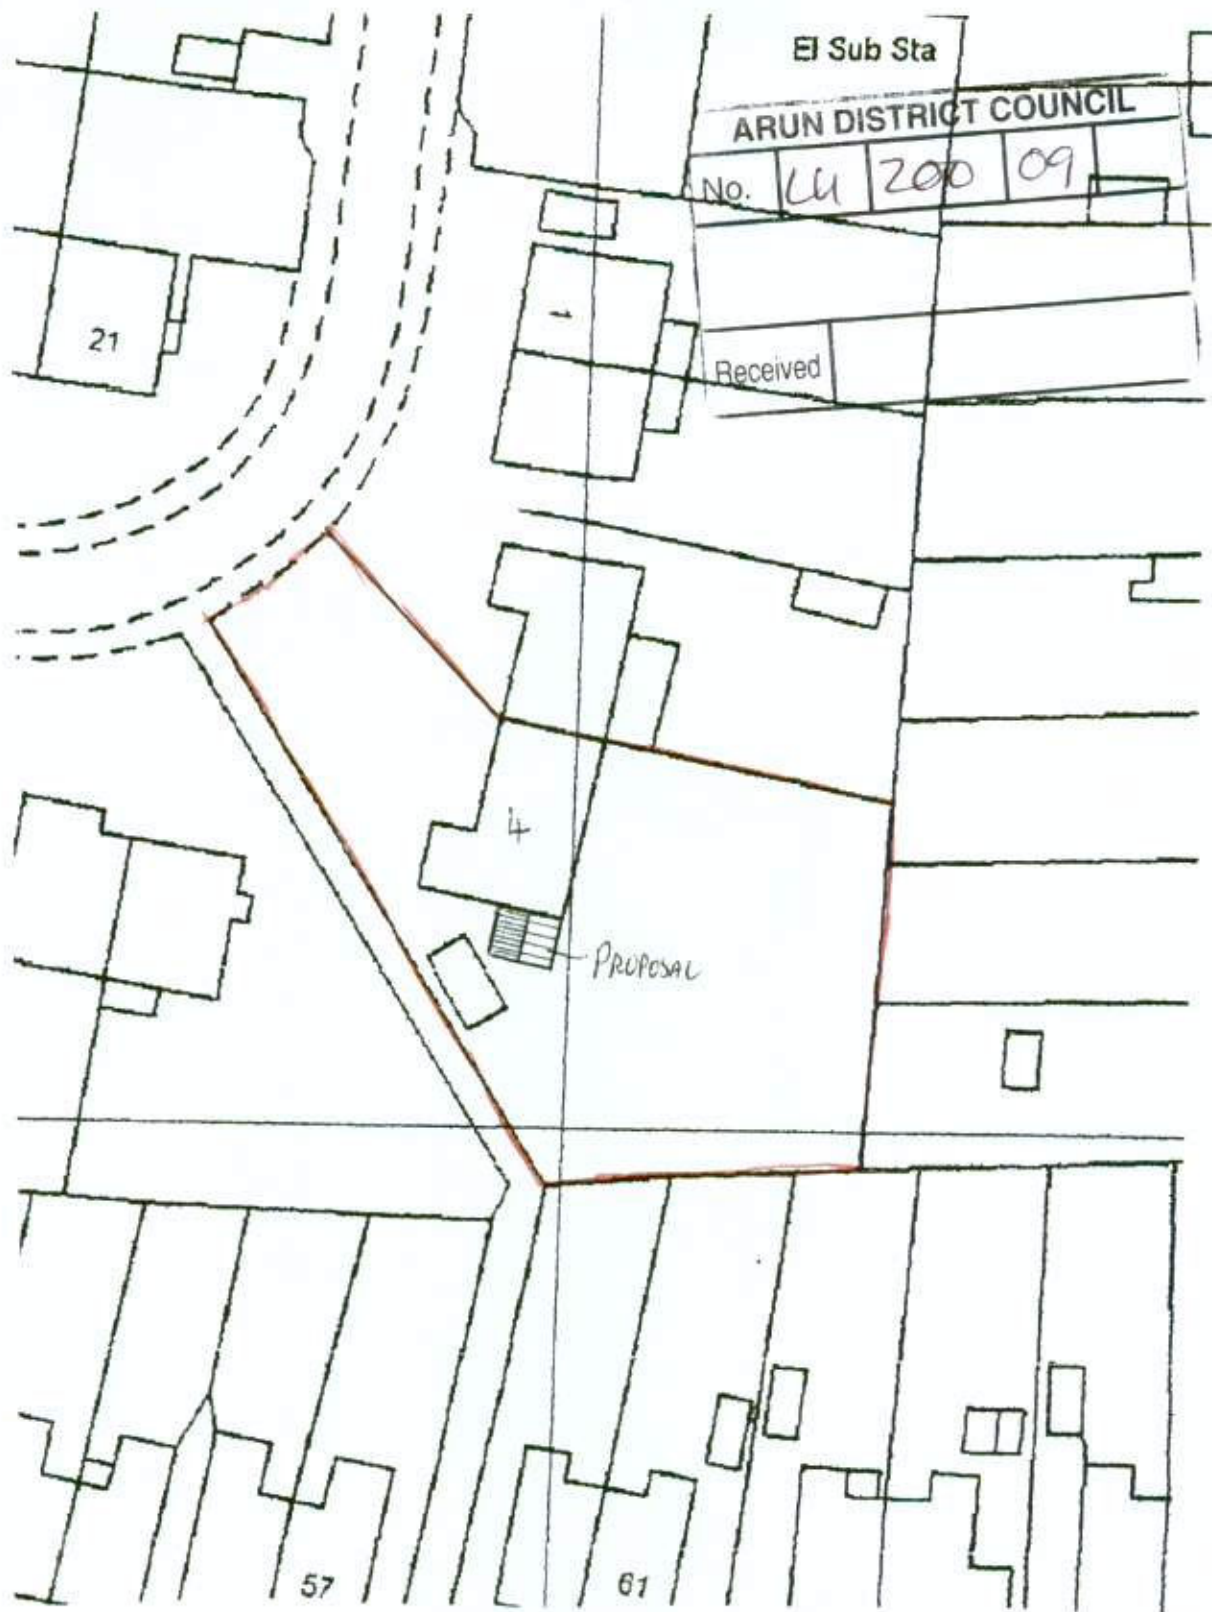

Client:

Mr B Miles  
4 Parham Close  
Littlehampton

Proposed work:

Single storey side  
extension

Drg. title:

Block plan

Drg. no:

MILES 04

Scale:

1:500

Rev:

Drawn:

17.07.09

Marlborough Designs (Sx) Ltd

11 Marlborough Road  
Goring-by-Sea  
Worthing  
West Sussex  
BN12 4EY

Tel: 01903 242302

Mob: 07808 763436

Email: mds1td@ntlworld.com