




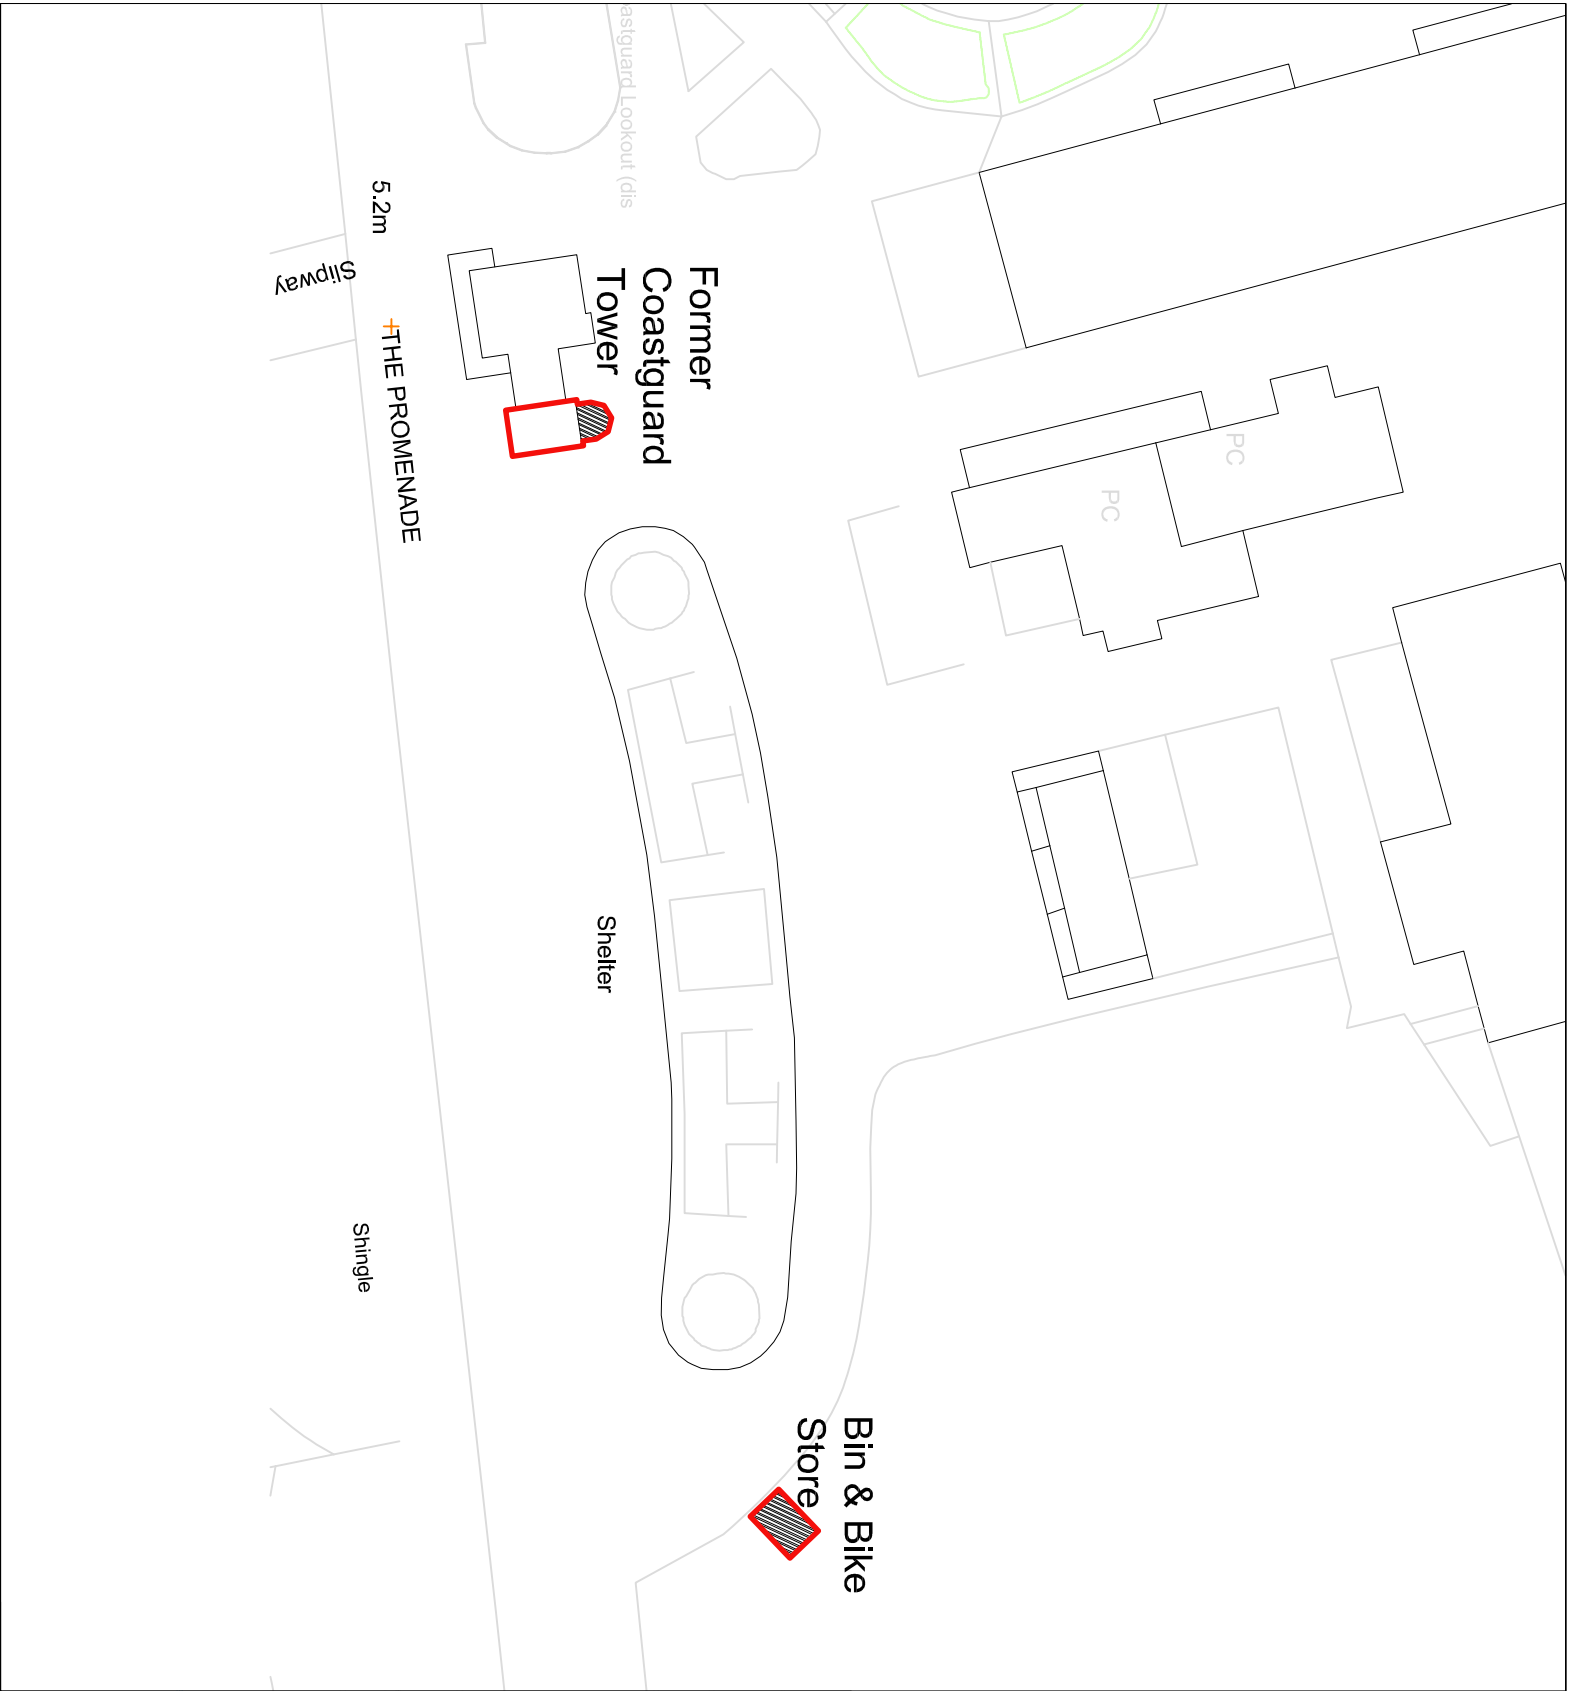

block plan 1:500 @ A3

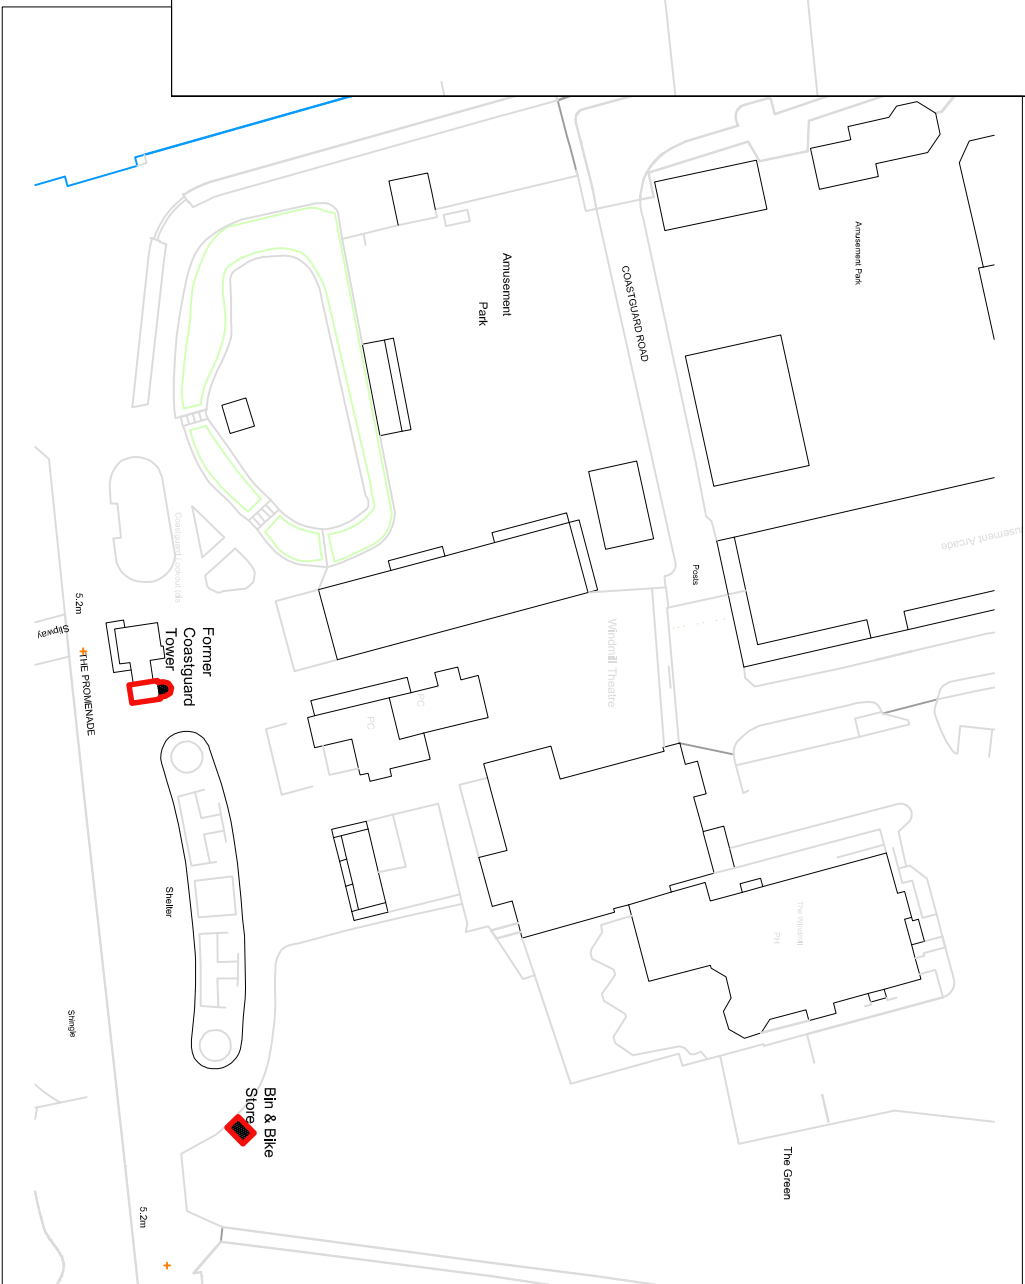

location plan 1:1250 @ A3

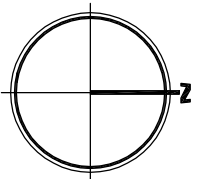

LOCATION & BLOCK PLAN

CLOUD9 DESIGN STUDIO			
(tlf): 07792 379302 (E) rudl.design.co@gmail.com (W) cloud9designstudio.co.uk			
Project/Address	General alterations	DRAWING	Location & Block Plan
Old Coastguard Tower, Promenade, Sea Road, Littlehampton, BN17 5LH		Drawing Name	C9/0164/00
		Scale	1:500 & 1:1250 @ A3
		Date	June 2019
Client	Gray Tree Developments	Drawn By	Rudi

Note: these drawings are prepared for planning purposes only, do not scale for any other purposes.