


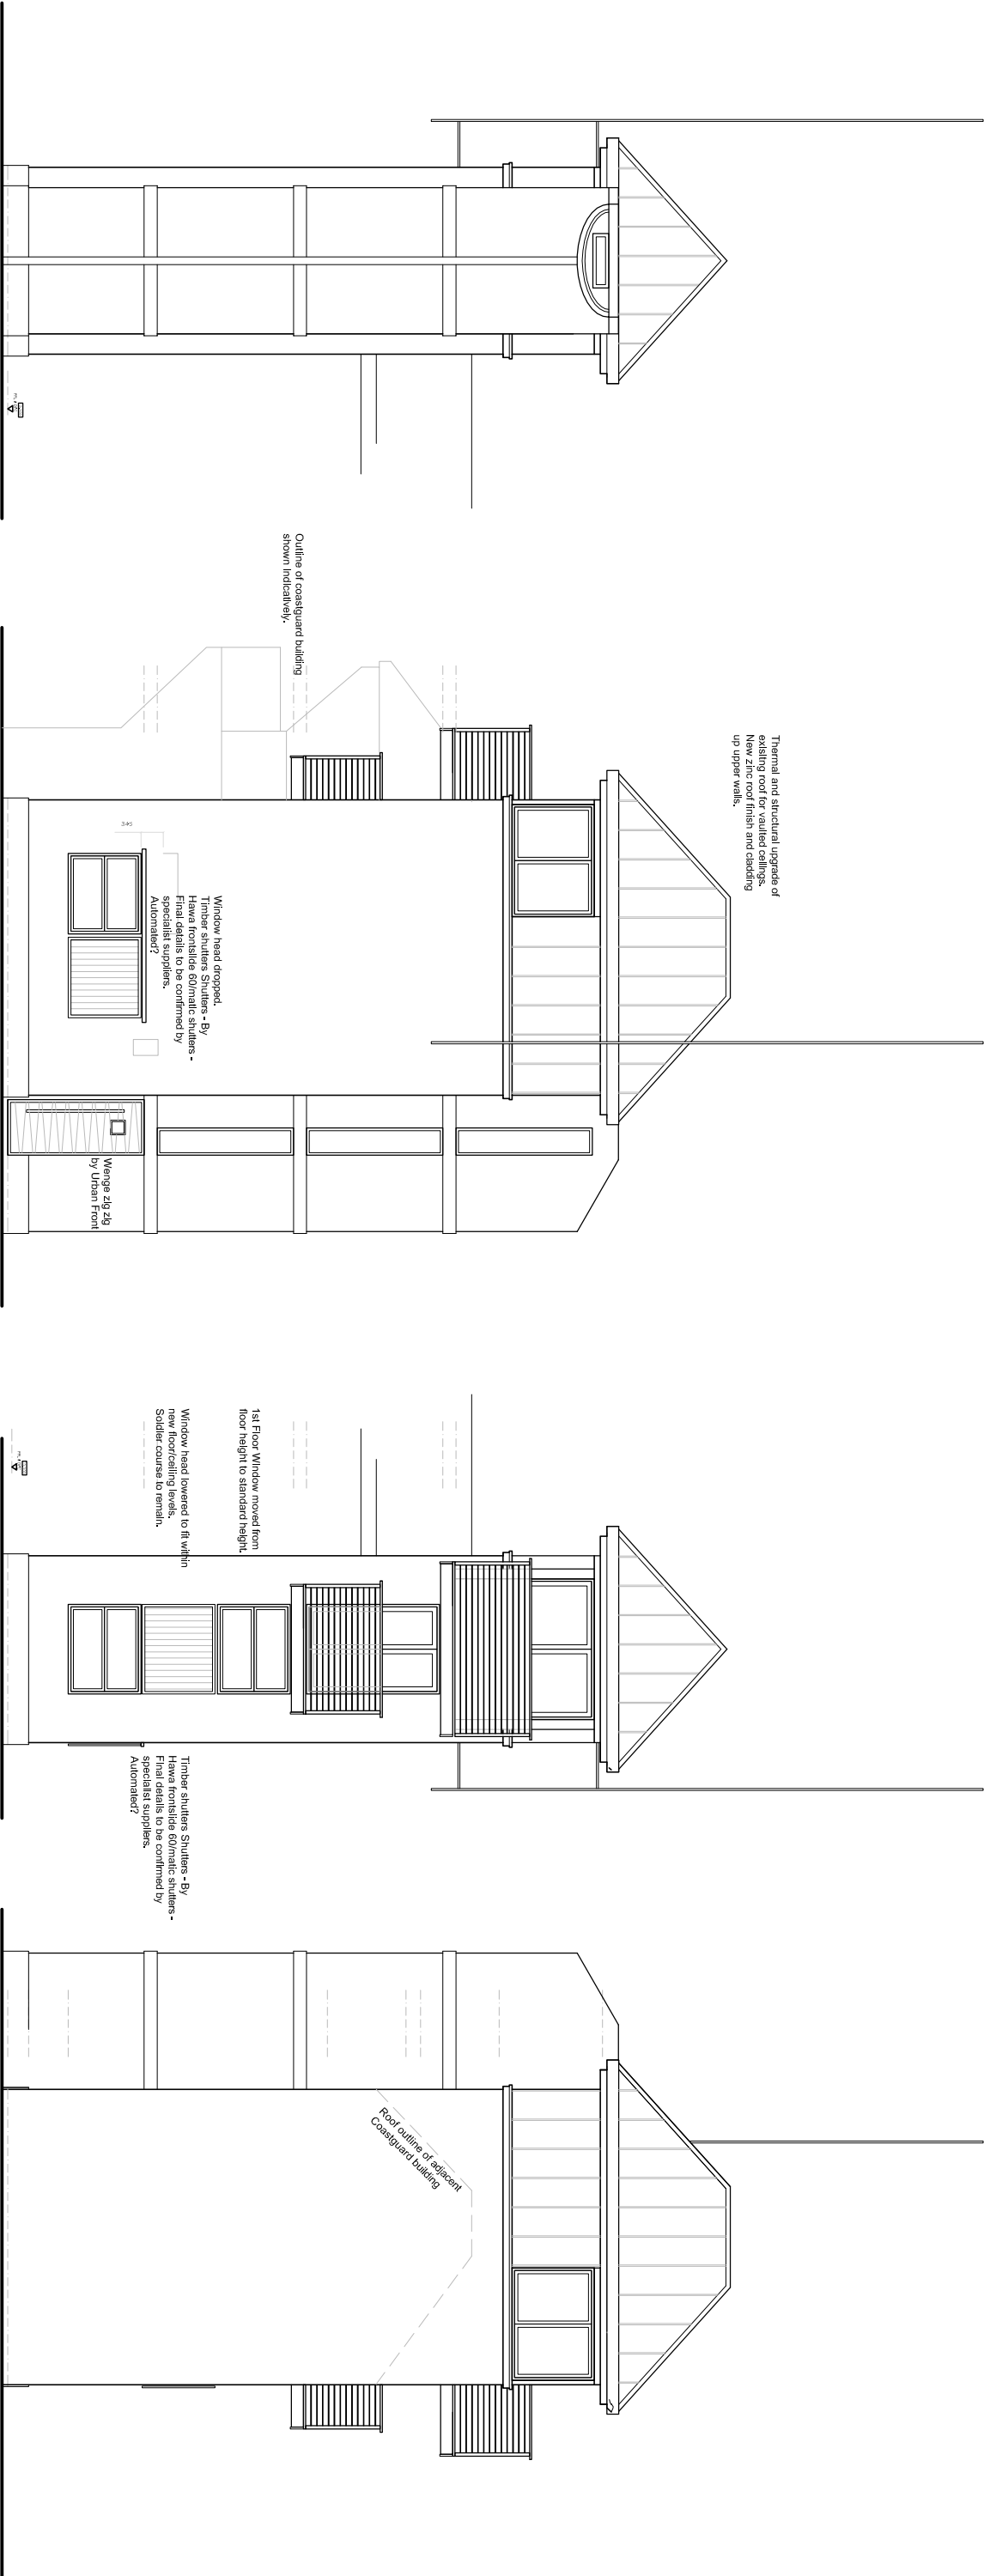

North Elevation | proposed

East Elevation | proposed

South Elevation | proposed

West Elevation | proposed

REV A: Roof detail alterations 29-03-2019

PROPOSED ELEVATIONS