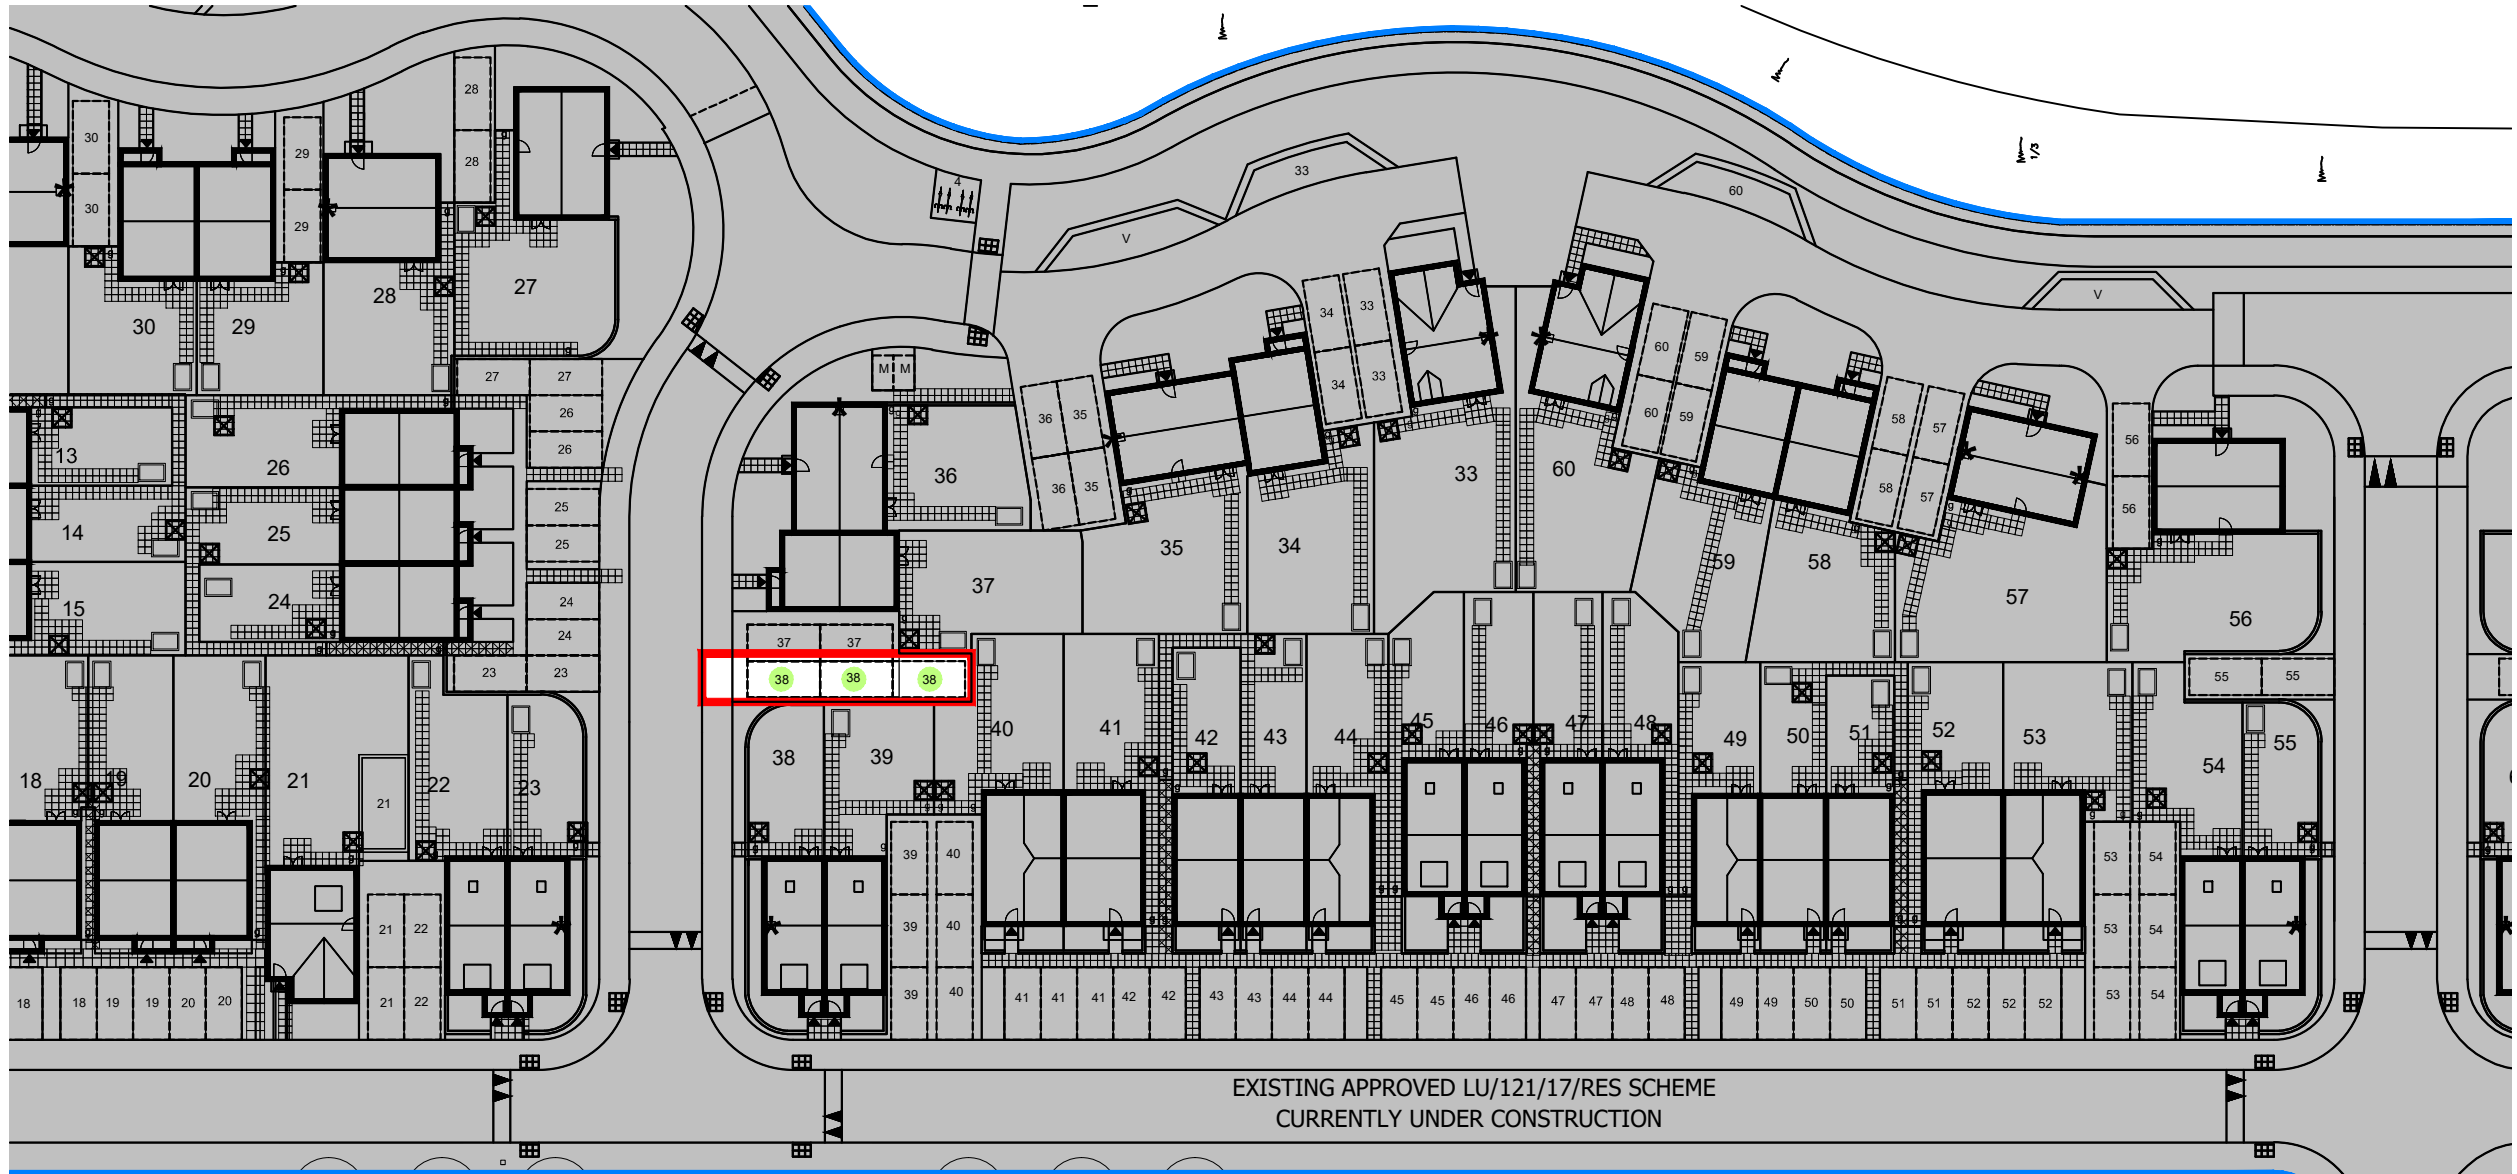


LEGEND

- Proposed 5th NMA Application Boundary Plot 38
- Approved LU/121/17/RES Application Boundary
- Areas already Approved / Constructed.

LEGEND - PARKING ALLOCATION

- Allocated Parking
3 of 256 spaces total for whole site
- Allocated Garage
0 of 7 spaces total for whole site

Total of 301 parking spaces on site
(301 spaces required - see WSCC car parking demand calculator)



Scale
1:500

Rev		Date
-	-	-
-	-	-
-	-	-



Persimmon Homes Thames Valley
Persimmon House, Knoll Road,
Camberley, Surrey GU15 3TQ
Tel: 01276 808080

Site:	Date:
Phase 2 Littlehampton	July 2021
Scale:	1:500 @ A3
Org No:	543_PL_APP5_105

Drawing Title: 5th NMA Application
Parking Strategy - Plot 38

Drawing Status:	Drawn by:	Checked by:
SUBMITTED	AT	ME/RC
Rev:	-	-

