

See Planting Plan drawing no. 13121 - P.10.007

Planting schedules

Tree Planting: Street trees

Name	Common name	Form	Height cm	Root	Container	Age	Girth	Clear stem
Carpinus betulus 'Frans Fontaine'	Hornbeam 'Frans Fontaine'	Standard	250-300cm	B	-	2x	8-10cm	175-200cm
Pyrus calleryana 'Chanticleer'	Callery pear 'Chanticleer'	Standard	250-300cm	B	-	2x	8-10cm	175-200cm
Sorbus aria 'Majestica'	Whitebeam	Standard	250-300cm	B	-	2x	8-10cm	175-200cm
Quercus robur 'fastigiata Koster'	Oak Koster	Standard	250-300cm	B	-	2x	8-10cm	175-200cm

Tree Planting: Avenues and open spaces

Name	Common name	Form	Height cm	Root	Container	Age	Girth	Clear stem
Carpinus betulus	Hornbeam	Standard	250-300cm	B	-	2x	8-10cm	175-200cm
Fagus sylvatica f. purpurea	Copper Beech	Standard	250-300cm	B	-	2x	8-10cm	175-200cm
Platanus x hispanica	London Plane	Standard	250-300cm	B	-	2x	8-10cm	175-200cm
Quercus robur	Oak	Standard	min 450cm	RB	-	2x	14-16cm	175-200cm
Tilia cordata 'Greenspire'	small leaved Lime	Standard	250-300cm	B	-	2x	8-10cm	175-200cm

Native Hedge Planting

To be planted as staggered rows to fill planting areas: Minimum double staggered row, minimum 5 plants per metre.

Name	Common name	Form	Height cm	Root	Breaks	girth	Percentage in mix
Acer campestre	Field maple	Transplant	60-80	B	-	-	15%
Corylus avellana	Hazel	Transplant	60-80	B	-	-	15%
Carpinus betulus	Hornbeam	Transplant	60-80	B	-	-	25%
Crataegus monogyna	Hawthorn	Transplant	60-80	B	-	-	20%
Quercus robur	oak	Transplant	60-80	B	-	-	10%
Ilex aquifolium	holly	-	60-80	C	-	-	5%
Taxus baccata	Yew	-	60-80	RB	-	-	5%
Viburnum opulus	guelder rose	Branched	60-80	B	3	-	5%

Shrubs, perennials and groundcover

Name	Common name	Height cm	Root	Container	Spacing
Asplenium scolopendrium	Harts tongue fern	3L	300mm centres	C	300mm centres
Blechnum spicant	Hard fern	3L	300mm centres	C	300mm centres
Dryopteris affinis	Golden shield fern	3L	300mm centres	C	300mm centres

Amenity space/LAP

Name	Common name	Form	Height cm	Root	Container	Spacing
Blechnum spicant	Hard fern	3L	-	C	3L	300mm centres
Choisya ternata	Mexican orange blossom	3L	40-60cm	C	3L	400mm centres
Viburnum tinus	Viburnum	Branched	40-60cm	C	3L	400mm centres
Bergenia purpurescens vardelaya	purple bergenia	3L	-	C	3L	300mm centres
Carex flagellifera	Glen Murray tussock sedge	3L	-	C	3L	300mm centres
Dryopteris affinis	Golden shield fern	3L	-	C	3L	300mm centres
Geranium sylvaticum 'Mayflower'	wood cranesbill 'Mayflower'	3L	-	C	3L	300mm centres
Rosmarinus officinalis 'Roseus'	Rosemary	3L	-	C	3L	300mm centres
Stachys byzantina 'Silver Carpet'	lamb's ear 'Silver Carpet'	3L	-	C	3L	300mm centres

Groundcover mix 1: dwarf shrub groundcover

Key	Name	Common name	Container	size	Spacing	% in mix
M1	Cotoneaster dammeri	Cotoneaster	C	3L	300mm centres	35
	Juniperus horizontalis	Juniper	C	3L	300mm centres	35
	Ilex crenata 'Golden Gem'	Japanese holly	C	3L	300mm centres	30

Groundcover mix 2: Ornamental evergreen ground cover

Key	Name	Common name	Container	size	Spacing	% in mix
M2	Bergenia purpurescens vardelaya	purple bergenia	C	3L	300mm centres	35
	Carex flagellifera	Glen Murray tussock sedge	C	3L	300mm centres	35
	Dryopteris affinis	Golden shield fern	C	3L	300mm centres	30

Groundcover mix 3: Ornamental evergreen ground cover

Key	Name	Common name	Container	size	Spacing	% in mix
M3	Helleborus argutifolius	holly-leaved hellebore	C	3L	300mm centres	15
	Carex flagellifera	Glen Murray tussock sedge	C	3L	300mm centres	20
	Ophiopogon planiscapus 'Nigrescens'	Black mondo	C	3L	300mm centres	15
	Berginia Silberlicht	white bergenia	C	3L	300mm centres	30
	Blechnum spicant	Hard fern	C	3L	300mm centres	20

Shrub mix : scented shrub mix

Key	Name	Common name	Container	size	Spacing	% in mix
S	Rosmarinus officinalis 'Roseus'	Rosemary	C	3L	300mm centres	35
	Sarcococca ruscifolia var. chinensis	Sweet box	C	3L	300mm centres	35
	Fothergilla gardenii 'Blue Mist'	fothergilla 'Blue Mist'	C	3L	300mm centres	30

Grass seed

Landscape verge adjacent to Worthing Road: BS DOT Road Verge Grass Seed, Boston seeds www.bostonseeds.com or similar.
Amenity spaces and verges within development: General Landscaping Grass Seed Mix Humble Specialist Seeds www.hmseed.co.uk or similar.
Rear gardens: Boston Seeds Economy Lawn and Landscape Grass Seed Boston seeds www.bostonseeds.com or similar.

Key:

- Tree planting
- Shrub planting
- Ornamental groundcover
- Groundcover mix M1
- Groundcover mix M2
- Groundcover mix M3
- Scented Shrub mix
- Native hedge mix
- Fern mix
- Grass

Native hedge mix:
see planting schedule for details

Fern mix:
See planting plan for details

Platanus x hispanica



Native hedge mix:
see planting schedule for details

Fern mix: See planting plan for details

Fern mix: See planting plan for details

Fern mix: See planting plan for details

Native hedge mix: see planting schedule for details

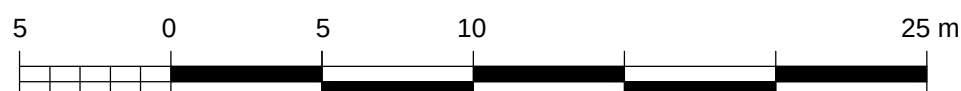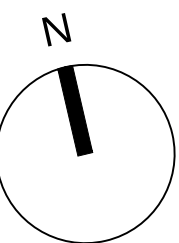

REVISION

P1 20/07/2016 ISSUED FOR PLANNING AH/DR



CLIENT STUART & MARCIA LYONS
PROJECT WINDROOS, LITTLEHAMPTON
TITLE PLANTING PLAN 1 of 2

NUMBER 13121 - P.10.006 P1

DATE July 2016 SCALE 1:250 @ A1 STATUS PLANNING DRAWN / CHECKED AH/DR

W: www.boyleandsummers.co.uk T: 023 8063 1432 © copyright Boyle+Summers Ltd.