



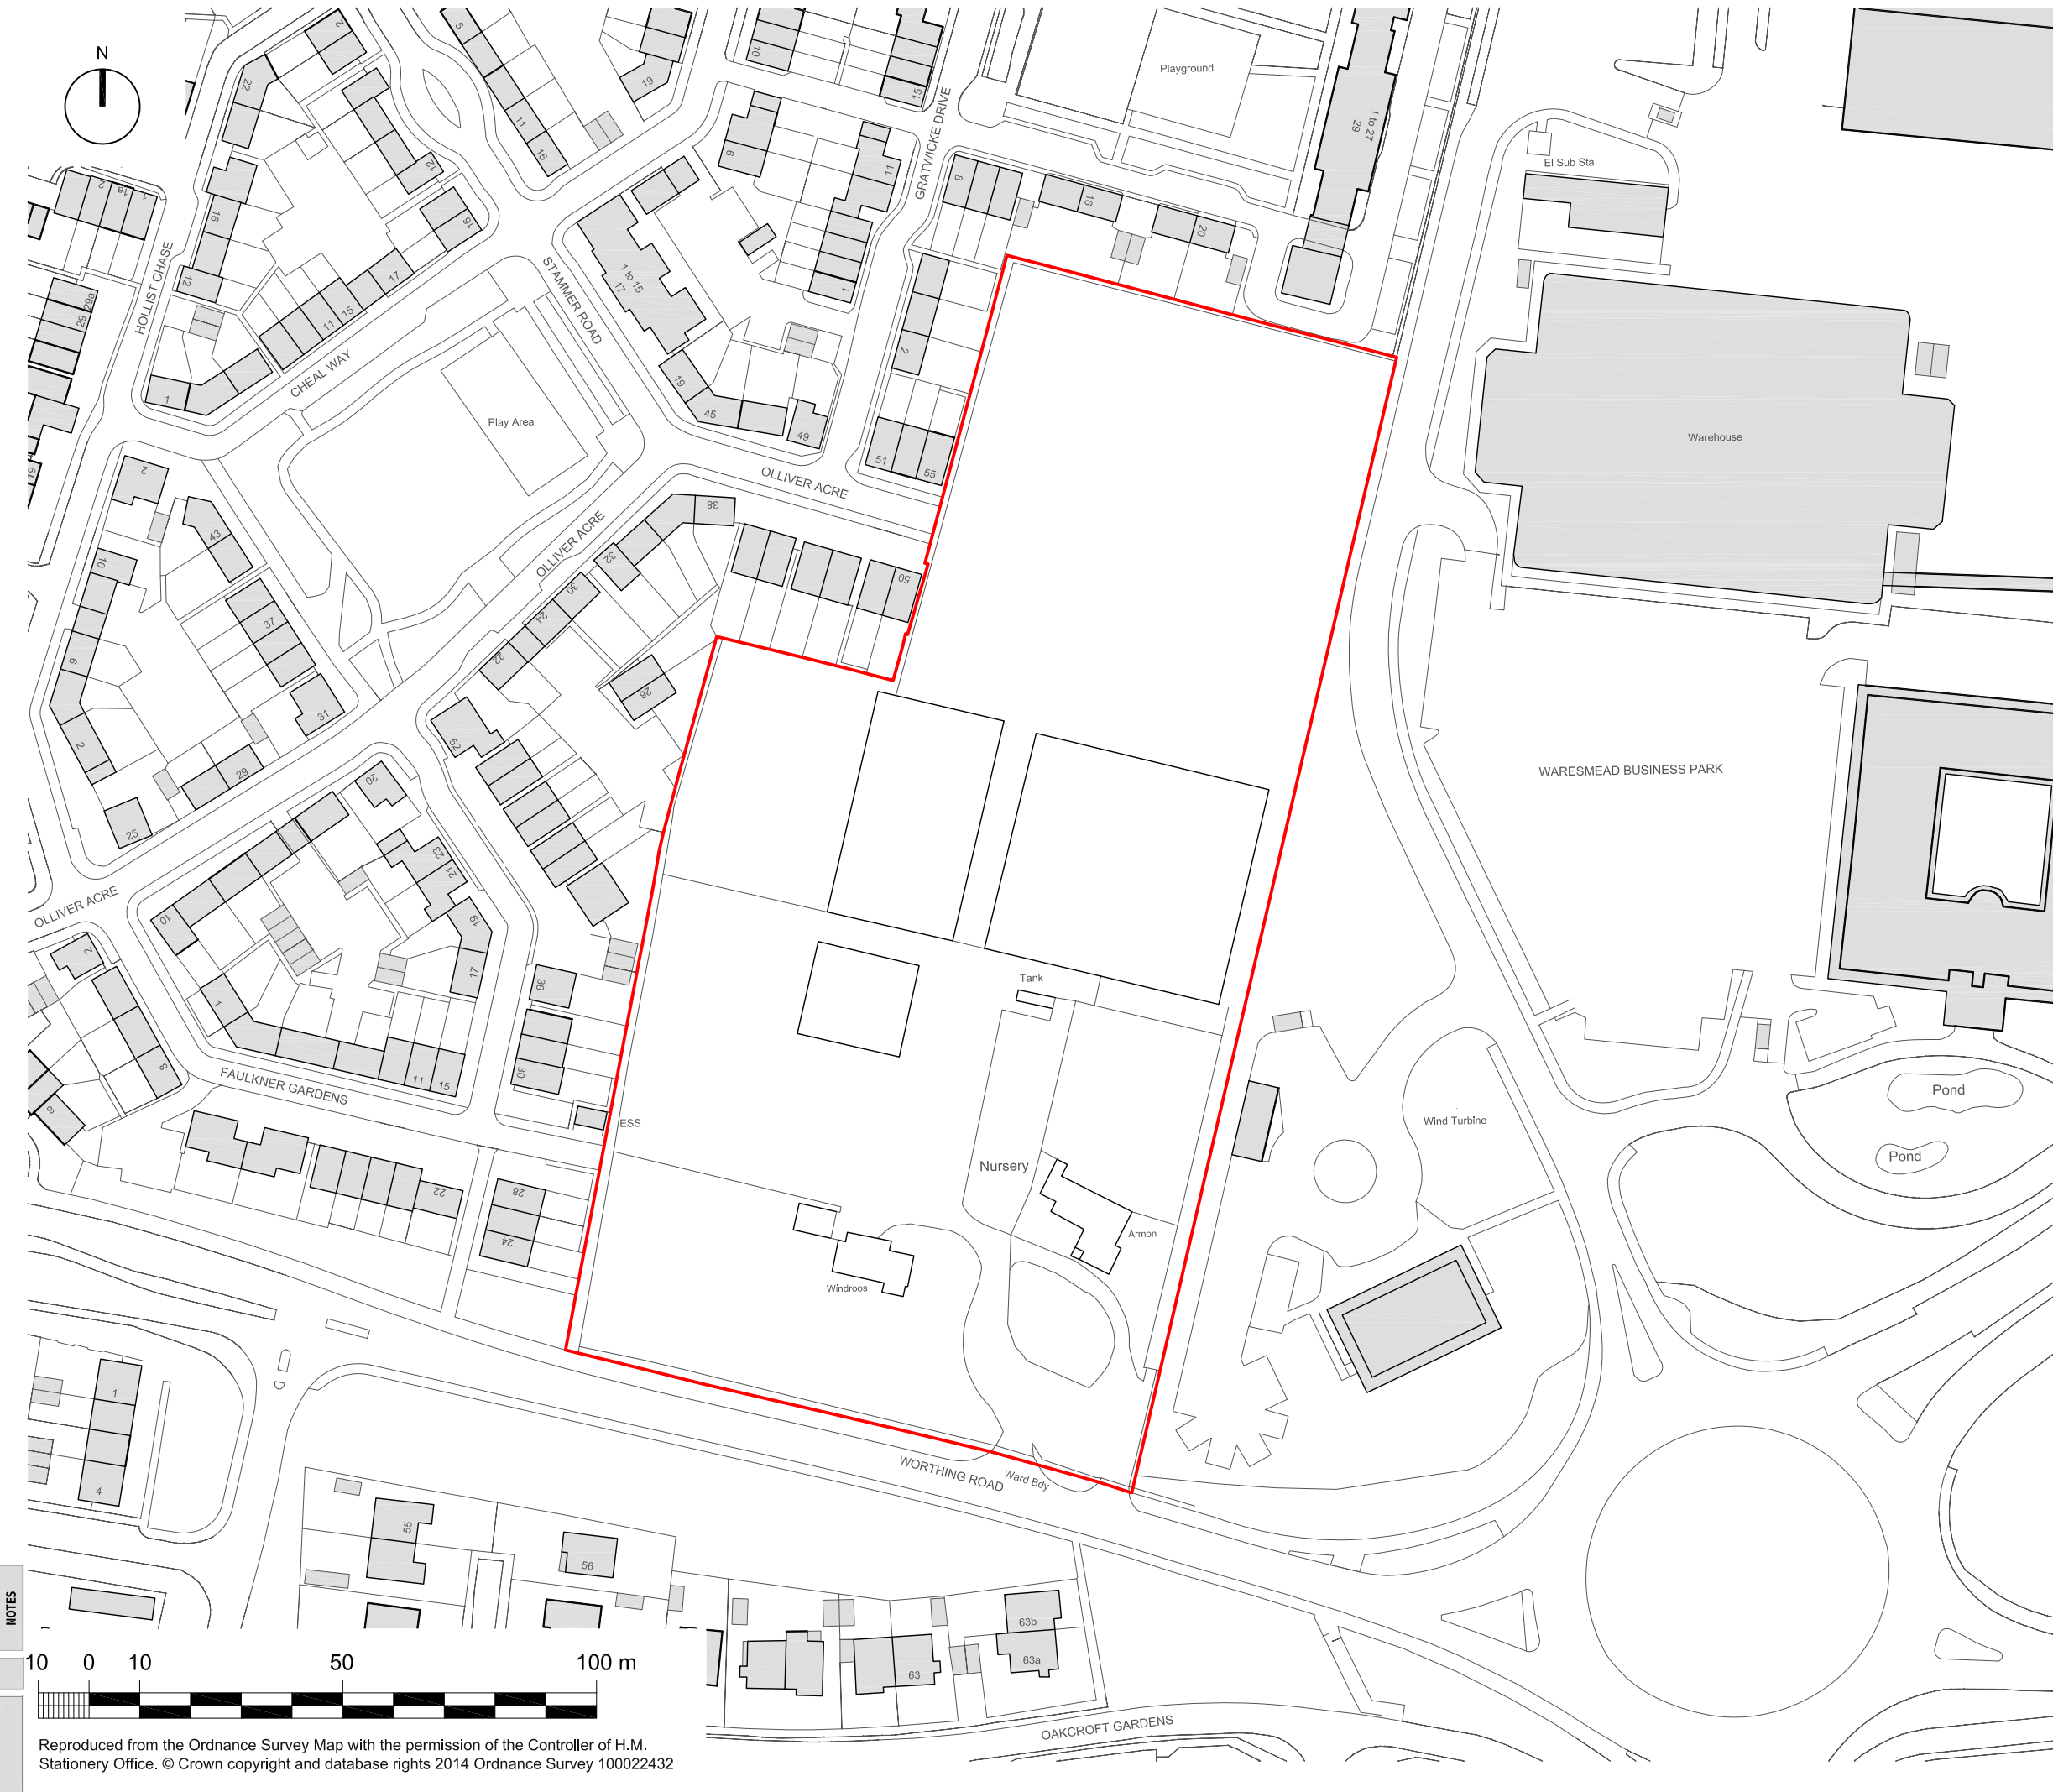

Application Boundary

NOTES

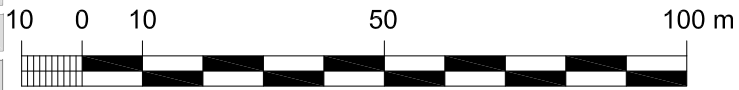

Reproduced from the Ordnance Survey Map with the permission of the Controller of H.M. Stationery Office. © Crown copyright and database rights 2014 Ordnance Survey 100022432

REVISION

P1 20/07/2016 ISSUED FOR PLANNING MS / DR

BOYLE+SUMMERS
ARCHITECTURE AND MASTERPLANNING

CLIENT

STUART & MARCIA LYONS

PROJECT

WINDROOS, LITTLEHAMPTON

TITLE

SITE LOCATION PLAN

NUMBER

13121 - P.10.001 - P1

DATE

AUG 2015

SCALE

1:1250 @ A3

STATUS

PLANNING

DRAWN / CHECKED

DR / RS

W: www.boyleandsummers.co.uk

T: 023 8063 1432

© copyright Boyle+Summers Ltd.

ARUN DISTRICT COUNCIL LU/2016/RES