




MAIN SITE TRACK (SCALE 1:1000)

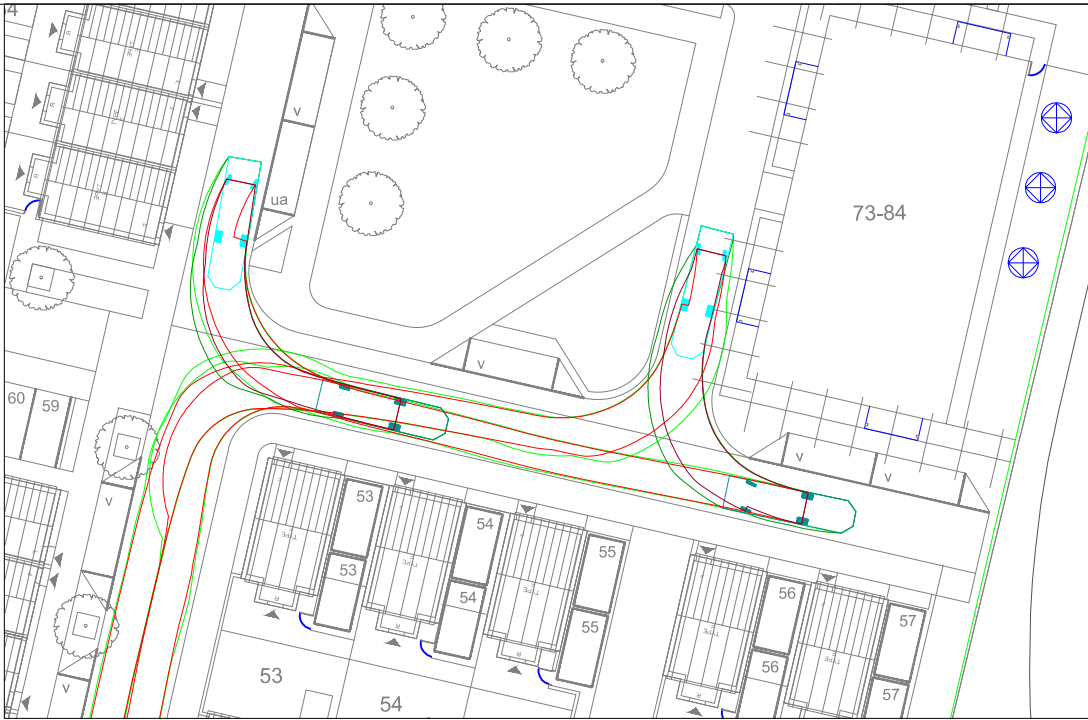

TRACK BY 53, 56, 57 62, 63 AND 74-85 (SCALE 1:500)




TRACK BY 19, 20 AND 22 (SCALE 1:500)

NOTES

1. THIS DRAWING IS INTENDED TO BE VIEWED IN COMBINATION WITH ALL RELEVANT ARCHITECTS, ENGINEERS, SERVICES AND SPECIALIST DRAWINGS AND SPECIFICATION.
2. ANY VARIATIONS OR DISCREPANCIES BETWEEN THESE DRAWINGS IN TERMS OF DIMENSIONS OR DETAILS SHOULD BE DRAWN TO THE ATTENTION OF THE ARCHITECT AND/OR THE ENGINEER IN WRITING FOR CLARIFICATION.
3. ALL DIMENSIONS AND LEVELS ARE IN METRES. DO NOT SCALE THIS DRAWING, PRINT, PLOT OR DISK.
4. THIS DRAWING IS THE COPYRIGHT OF THE CONSULTANTS AND MUST NOT BE REPRODUCED/USED WITHOUT THEIR GIVEN PERMISSION.
5. ALL MAPPING INFORMATION PROVIDED BY THIRD PARTY. PAUL BASHAM ASSOCIATES CANNOT ACCEPT RESPONSIBILITY FOR ITS ACCURACY.
6. IN ACCORDANCE WITH THE BUILDING REGULARION REQUIREMENT B5 (2000) FIRE SERVICE VEHICLES SHOULD BE ABLE TO GET WITHIN 45M OF DWELLINGS. THE MAXIMUM DISTANCES HAVE BEEN DEMONSTRATED IN THIS DRAWING TO DEMONSTRATE COMPLIANCE WITH THE REGULATIONS

FIRE TENDER VEHICLE PROFILE

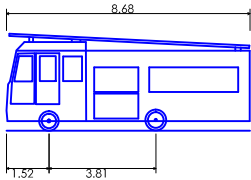

DB32 Fire Appliance
Overall Length
Overall Width
Overall Body Height
Min Body Ground Clearance
Max Track Width
Lock to Lock Time
Curb to Curb Turning Radius

8.680m
2.180m
3.452m
0.337m
2.121m
6.00s
7.910m



REVISED LAYOUT	SB	P5	24.11.16
REVISED LAYOUT	EK	P4	21.07.16
REVISED LAYOUT	MS	P3	01.06.16
REVISED LAYOUT	MS	P2	28.10.15
PRELIMINARY ISSUE	AK	P1	01.04.15

Project Name WINDROOS NURSERY LITTLEHAMPTON	Title FIRE TENDER TRACKING	 Paul Basham Associates Ltd Lancaster Court 8 Barnes Wallis Road Fareham Hampshire PO15 5TU T +44 (0) 1489 668134 E info@paulbashamassociates.com W www.paulbashamassociates.com	Checked By AK	Checked Date 01.04.15	Scale 1:500	(AT A3 SIZE)		
Project Phase PRELIMINARY			Drawn By JL	Drawn Date 01.04.15	Client Drawing No. N/A	PBA Drawing No. 063.0001.001	Revision P5	