

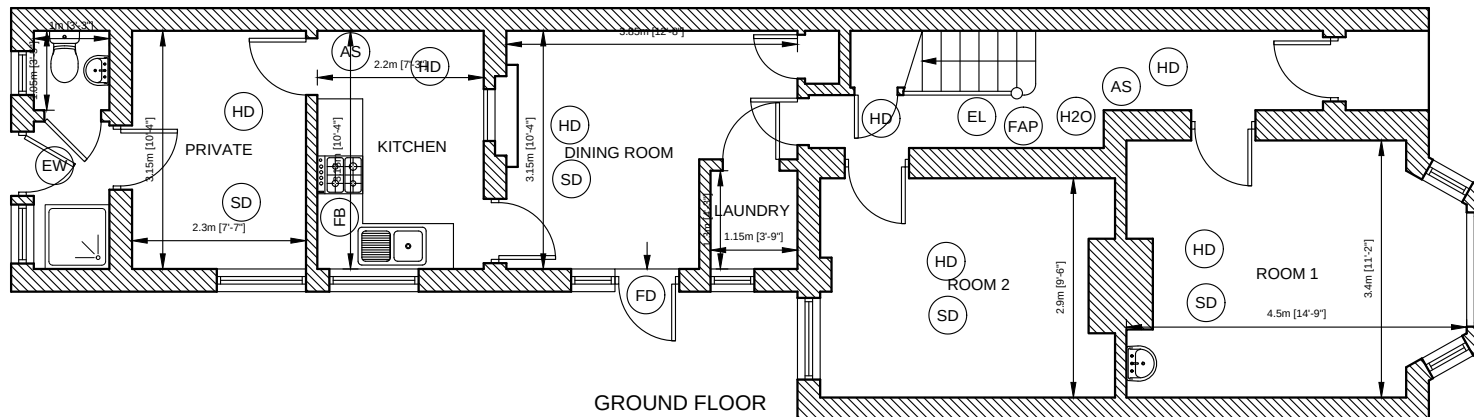


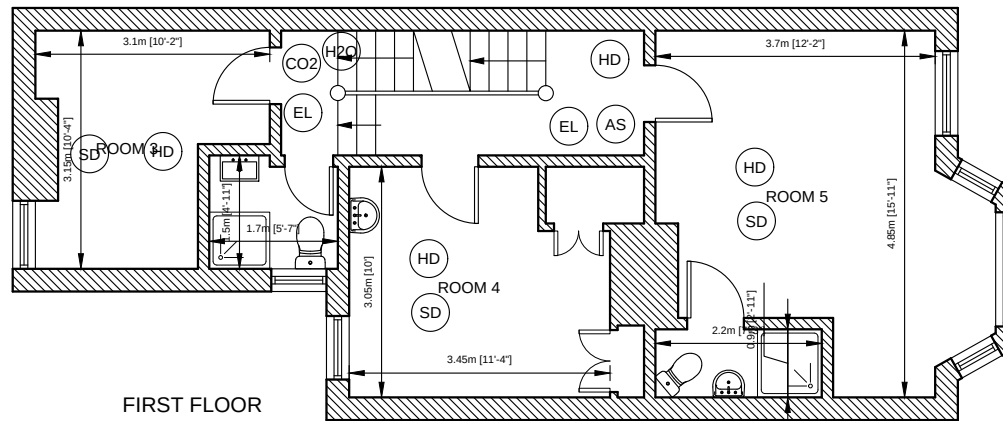

- (FD) FIRE DOOR
- (EW) ESCAPE WINDOW
- (SD) SMOKE DETECTOR
- (SA) COMBINED SMOKE DETECTOR & ALARM
- (HD) HEAT DETECTOR
- (HA) COMBINED HEAT DETECTOR & ALARM
- (AS) ALARM SOUNDER
- (MCP) MANUAL CALL POINT
- (FAP) FIRE ALARM CONTROL PANEL
- (EL) EMERGENCY LIGHTING UNIT
- (H2O) WATER FIRE EXTINGUISHER
- (FE) FOAM EXTINGUISHER
- (CO2) CARBON DIOXIDE EXTINGUISHER
- (DP) DRY POWDER EXTINGUISHER
- (FB) FIRE BLANKET

SCALE (m)

1:100

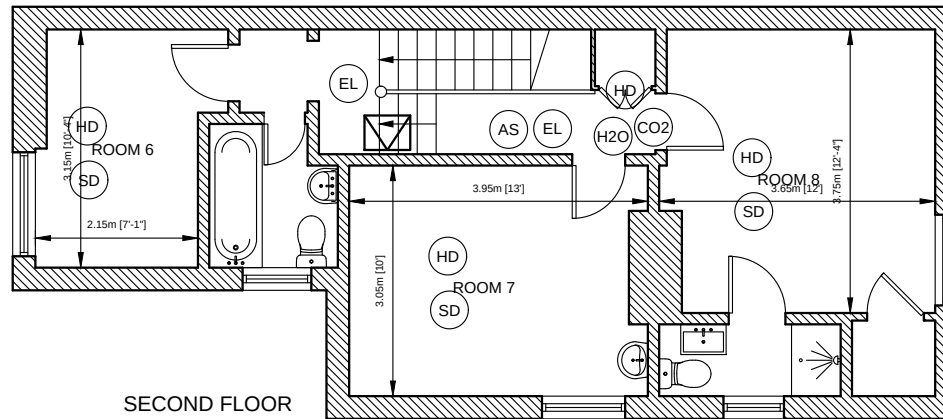

SITE

137 BAYFORD RD, LITTLEHAMPTON, BN17 5HW

GIA

GIA: 173.7 SQ M 1870 SQ FT

TITLE

HMO PLAN

SCALE ON A4

FPZ

1:100

213687

flo^{or}planz

www.floorplanz.co.uk