


ARUN DISTRICT COUNCIL				
No.	LU	202	09	
RECEIVED		06 AUG 2009		

Proposed Front Elevation

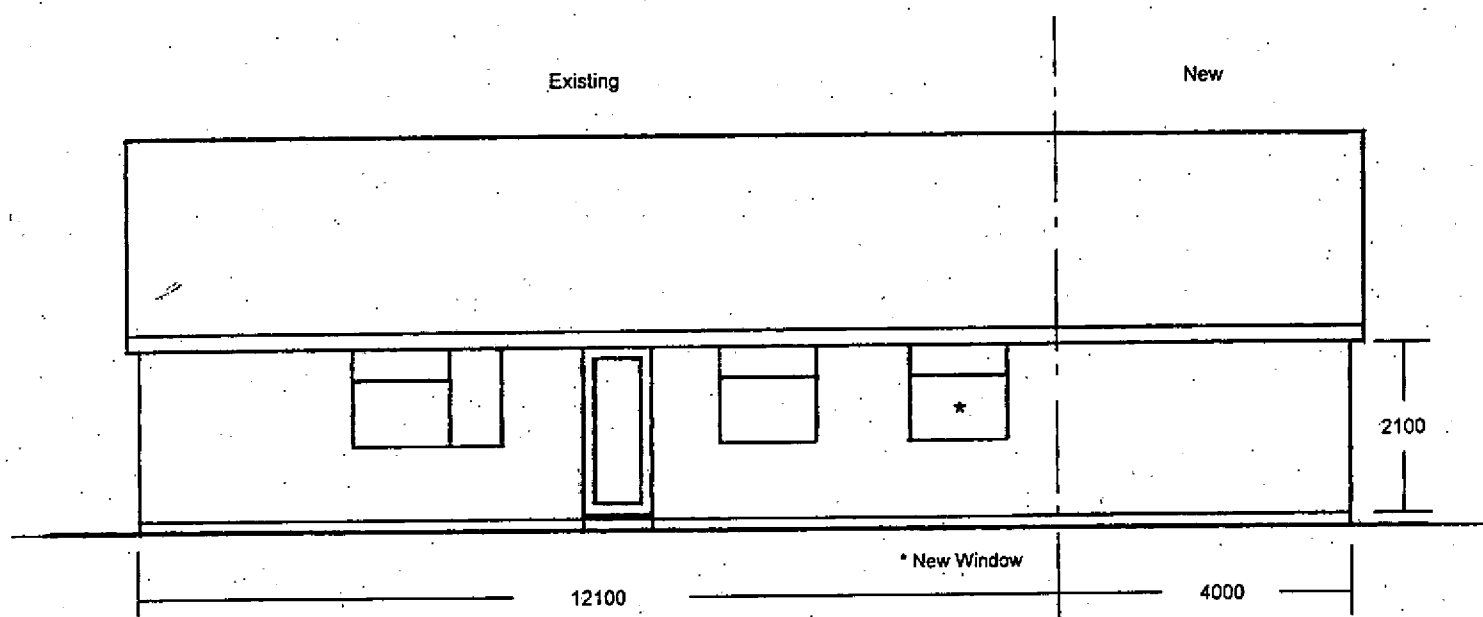

76 Westlands Rustington BN16 3NW

Height to roof ridge = 4.7metres as per e-mail from
 applicant received 17/8/09 [REDACTED] (CASE OFFICER)