


ARUN DISTRICT COUNCIL				
No.	LU	202	09	
RECEIVED		06 AUG 2009		
Proposed Rear Elevation				

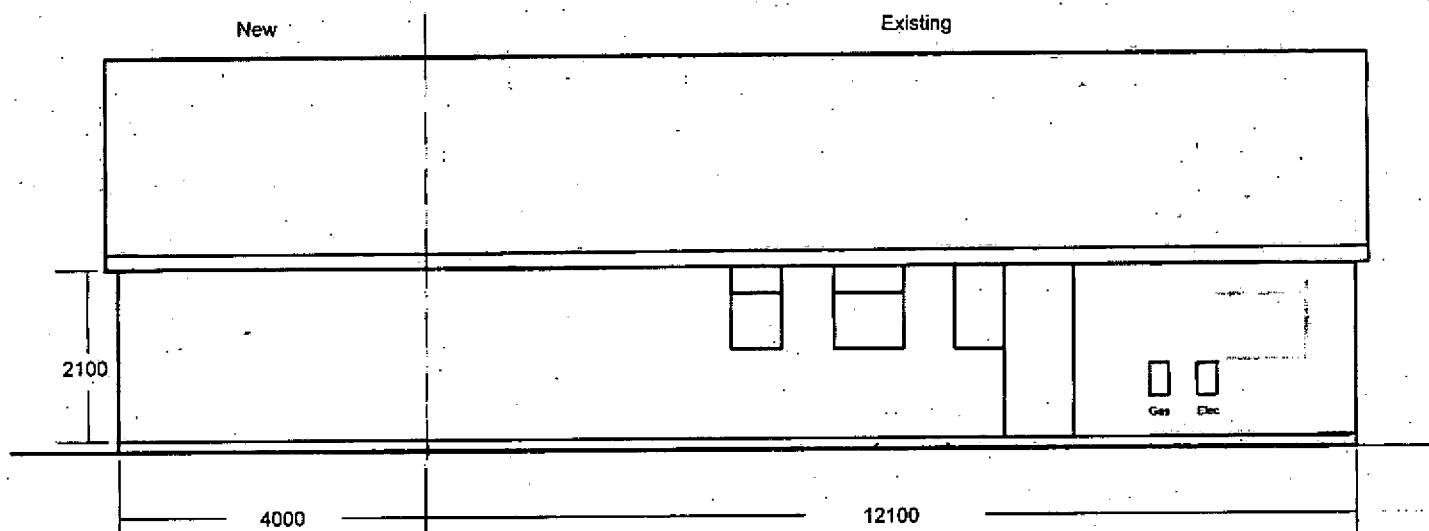

76 Westlands Rustington BN16 3NW

Height to ridge = 4.7 metres as per e-mail from
 applicant received 17/8/09. [REDACTED] (CASE OFFICER)